I hereby certify that I have examined the map and descriptions hereon and have found them to be correct.

Arthur C Alexander
Court Surveyor.

Honolulu, Dec. 12, 1906.

Submitted & signed by
Smith & Lewis
R. J. Warren
Attys for Petitioner

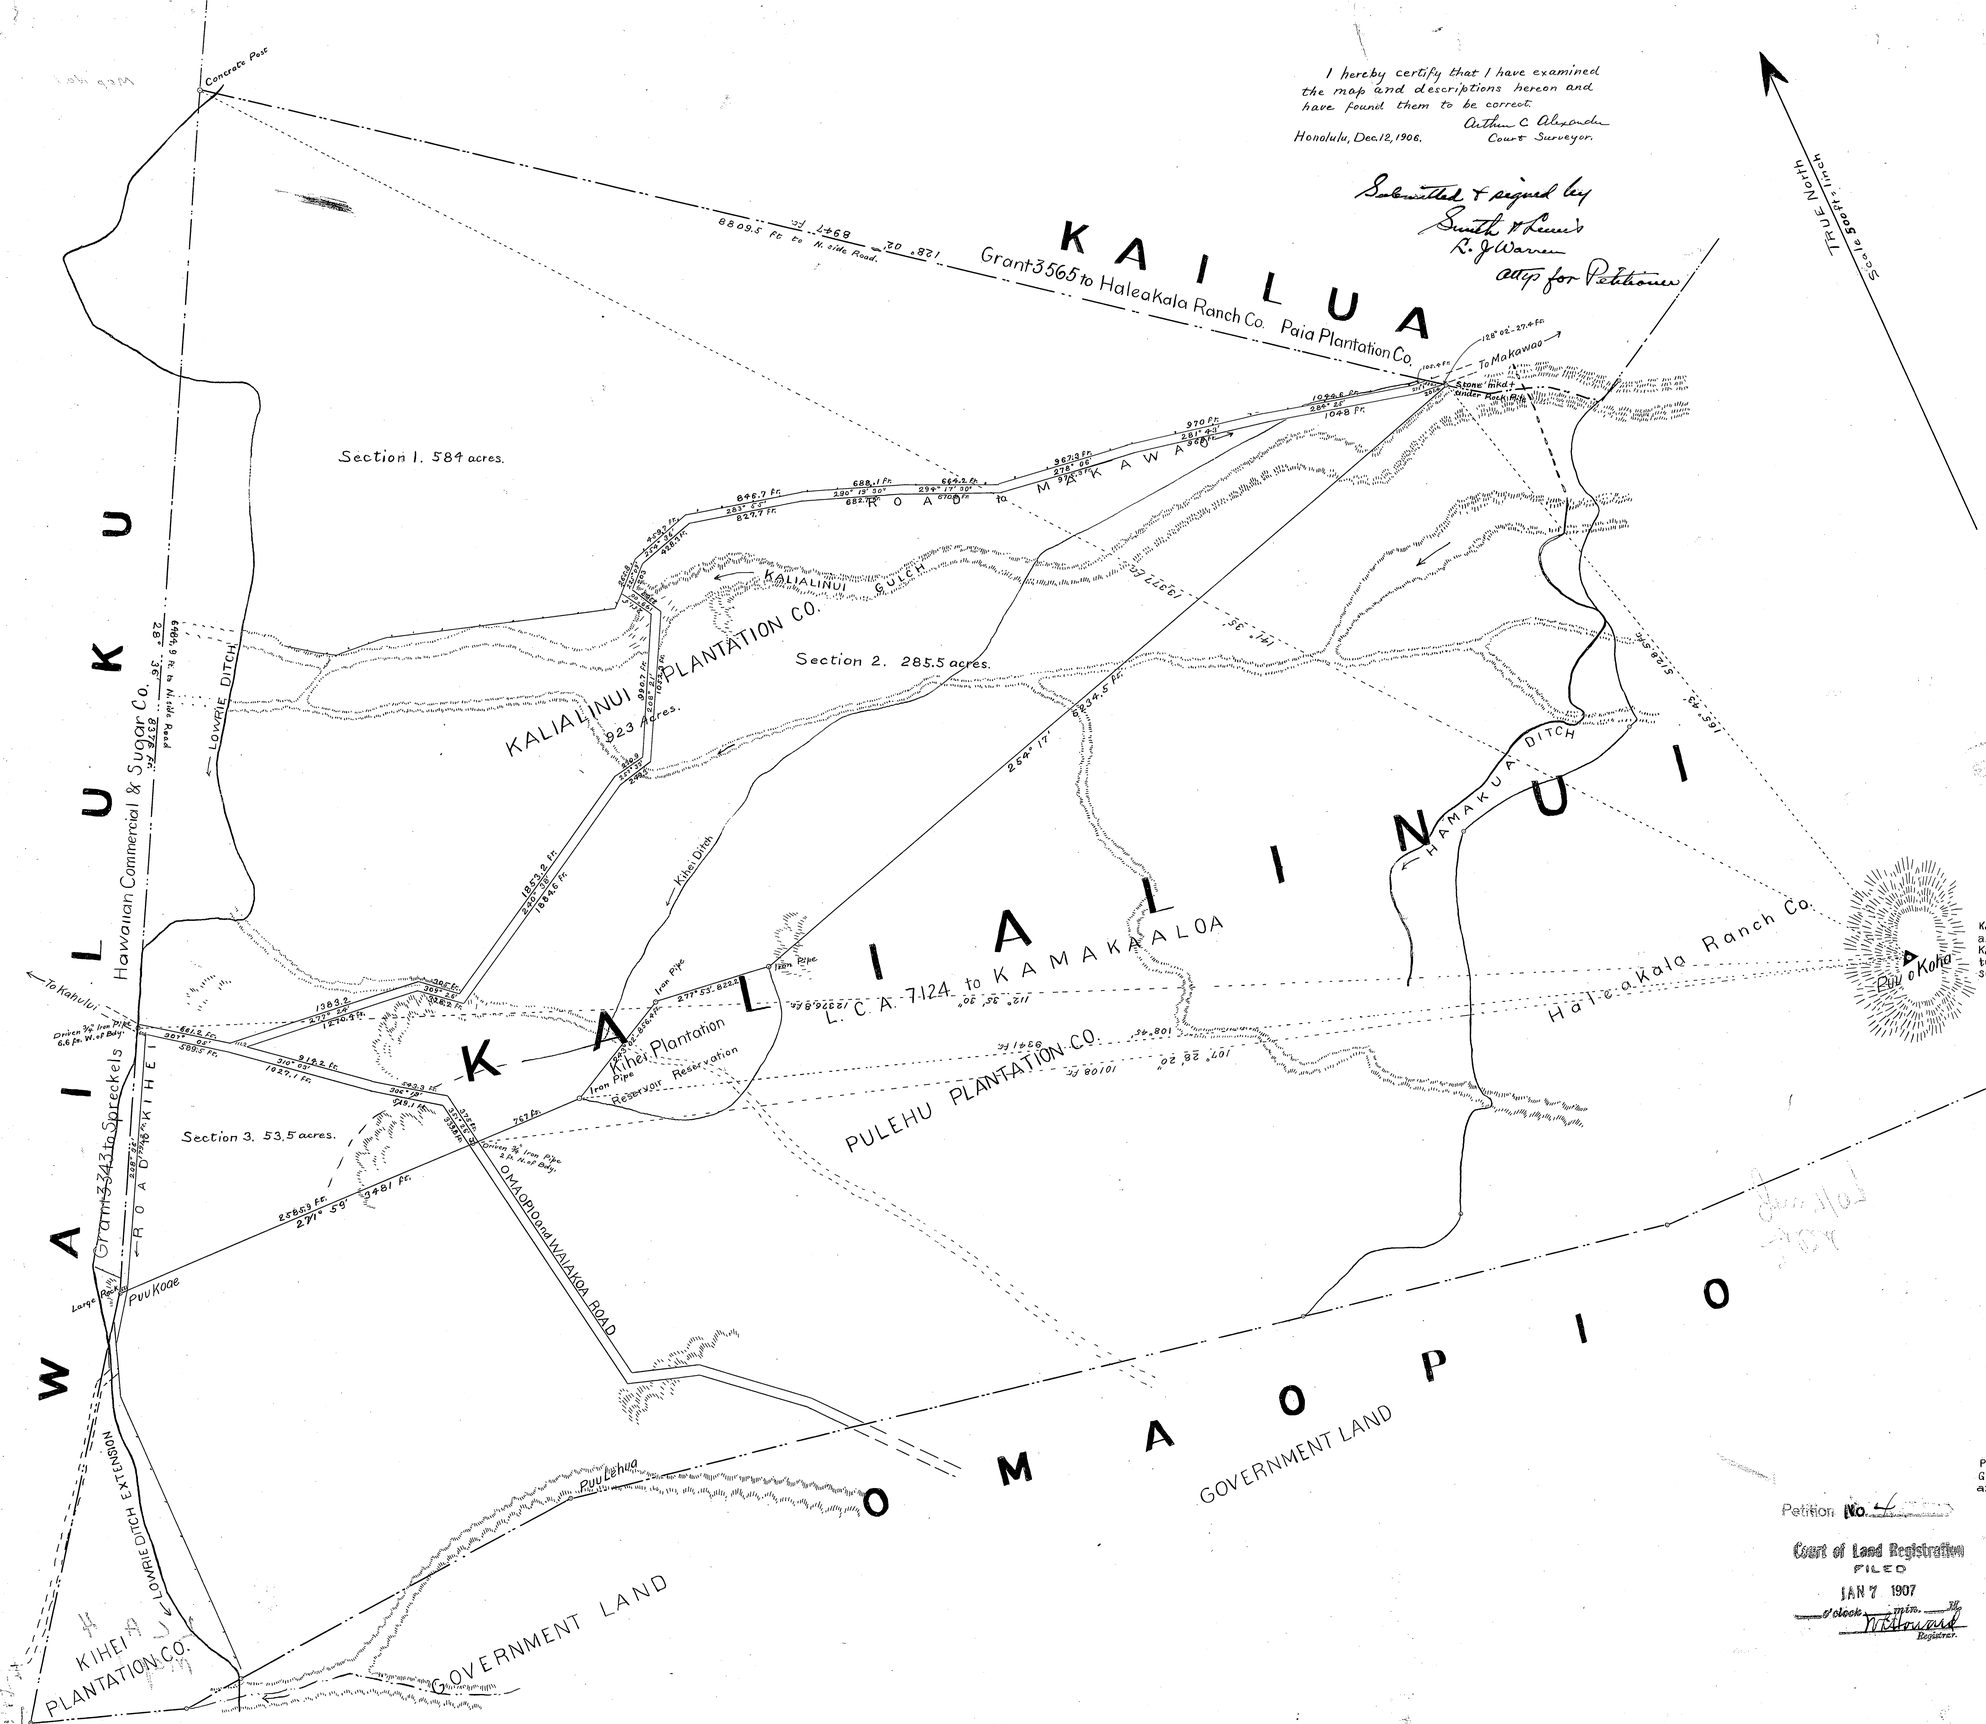


Court of Land Registration, Territory of Hawaii.

Map and description with amended petition No. 4, Kalialinui Plantation Co. Ltd.

A portion of the land of Kalialinui, Kula Maui, L. C. A. 7124 to Kamaikaaloa, described as follows:

Commencing at a concrete post at the northwest corner of the land of Kalialinui, said concrete post bearing by true azimuth 141° 35' and being distant 13,377 feet from the Puu o Koha Triangulation Station, and running by true azimuths:

| | | | |
|---|---|---|---|
| 1. | 28° 36', | 8376.0 feet, | along the land of Wailuku, Grant 3343 to C. Spreckles, to top of large rock at place called Puu Koae; |
| 2. | 271° 59', | 3481.0 " , | " land of Pulehu Plantation Co., to iron pipe bearing 108° 45', and distant 9341 feet from the Puu o Koha Triangulation Station, Magnetic declination July 6, 1904, 14° 05' East; |
| 3. | 243° 2', | 856.4 " , | " Kihei Plantation Co's Reservoir reservation to iron pipe; |
| 4. | 277° 53', | 822.2 " , | " same to iron pipe; |
| 5. | 254° 17', | 6234.5 " , | " land of Pulehu Plantation Co. to pile of rocks on the north side of Kalialinui Gulch, said pile of rocks bearing 165° 43', and being distant 5128.5 feet from Puu o Koha Triangulation Station Magnetic declination July 5, 1904, 10° 20' East; |
| 6. | 128° 02', | 8947.0 " , | " Grant 3565 to the Haleakala Ranch Co. to the point of commencement. |

Containing an area of 923 acres, exclusive of certain roadways described below.

Notes of survey of Roadways within the above described land, the title to which is relinquished.

1. Omaopio and Waiakoa Road, 60 feet wide.

Commencing at a point on the upper bank of the Lowrie Ditch, on the Wailuku - Kalialinui boundary, 196° 51' true azimuth and 32.1 feet distant from a driven 3/4" pipe, said pipe bearing by true azimuth 112° 35-1/2', and 12376.8 feet distant from the Government Triangulation Station "Puu o Koha", and running by true azimuths; (Magnetic declination 9° 45' East):-

| | | | |
|---|---|---|---|
| 1. | 307° 05', | 661.2 feet, | along the North side of road; |
| 2. | 310° 03', | 1025.4 " , | " " " " " " ; |
| 3. | 306° 19', | 543.3 " , | " " " " " " ; |
| 4. | 351° 26', | 375.0 " , | " East " " " ; |
| 5. | 91° 59', | 61.0 " , | " " boundary of Pulehu Plantation; |
| 6. | 171° 26', | 339.8 " , | " West side of road ; |
| 7. | 126° 19', | 519.1 " , | " South " " " ; |
| 8. | 130° 03', | 1027.1 " , | " " " " " " ; |
| 9. | 127 05', | 650.1 " , | " " " " " " ; |
| 10. | 208° 36', | 60.7 " , | " Grant 3343 to Spreckles to point of beginning. |

Containing an area of 154,230 square feet, or 3.54 acres.

2. Road to Makawao: 60 feet wide.

Commencing at a point on the boundary between Kalialinui and Kailua, Grant 3565 to Haleakala Ranch Co., which point is 128° 02' true azimuth and 27.4 feet distant from a marked stone on the Kailua - Kalialinui boundary on the North side of Kalialinui Gulch which stone in turn is 165° 43' true azimuth and distant 5128.5 feet from the Government Survey Triangulation Station "Puu o Koha" and running by true azimuths:

| | | | |
|---|---|---|---|
| 1. | 95° 01', | 201.4 feet, | along the south side of road; |
| 2. | 104° 25', | 1048.0 " , | " " " " " " ; |
| 3. | 101° 43', | 969.0 " , | " " " " " " ; |
| 4. | 98° 06', | 975.3 " , | " " " " " " ; |
| 5. | 114° 17-1/2', | 670.8 " , | " " " " " " ; |
| 6. | 110° 19-1/2', | 682.7 " , | " " " " " " ; |
| 7. | 103° 55', | 827.7 " , | " " " " " " ; |
| 8. | 74° 36', | 428.3 " , | " " " " " " ; |
| 9. | 45° 09', | 203.0 " , | " Southeast side of road; |
| 10. | 329° 00', | 238.7 " , | " East " " " " ; |
| 11. | 28° 21', | 1052.3 " , | " " " " " " ; |
| 12. | 77° 33', | 249.3 " , | " Southeast " " " ; |
| 13. | 60° 38', | 1884.6 " , | " " " " " " ; |
| 14. | 129° 26', | 328.2 " , | " " " " " " ; |
| 15. | 97° 24', | 1270.4 " , | " " " " " " ; |
| 16. | 130° 03', | 111.2 " , | " North side of the Omaopio and Waiakoa Road ; |
| 17. | 277° 24', | 1383.2 " , | " the Northwest side of road ; |
| 18. | 309° 26', | 305.0 " , | " " " " " " ; |
| 19. | 240° 38', | 1853.2 " , | " " " " " " ; |
| 20. | 257° 33', | 230.9 " , | " West " " " ; |
| 21. | 208° 21', | 990.7 " , | " " " " " " ; |
| 22. | 149° 00', | 251.5 " , | " Northwest side of road ; |
| 23. | 225° 09', | 265.8 " , | " North " " " " ; |
| 24. | 254° 36', | 459.7 " , | " " " " " " ; |
| 25. | 285° 55', | 848.7 " , | " " " " " " ; |
| 26. | 290° 19-1/2', | 688.1 " , | " " " " " " ; |
| 27. | 284° 17-1/2', | 664.2 " , | " " " " " " ; |
| 28. | 278° 06', | 967.3 " , | " " " " " " ; |
| 29. | 281° 43', | 970.0 " , | " " " " " " ; |
| 30. | 284° 25', | 1044.6 " , | " " " " " " ; |
| 31. | 275° 01', | 105.4 " , | " " " " " " ; |
| 32. | 308° 02', | 110.1 " , | " Grant 3565 to Haleakala Ranch Co. to point of beginning. |

Containing an area of 652,470 square feet or 14.98 acres.

3. Road to Kihei: 60 feet wide.

Commencing at a point on the boundary between the Kalialinui and Pulehu Plantationson the top of a large rock which marks the boundary of Grant 3343 to Spreckles, at a place called Puu o Koae and running by true azimuths:

| | | | |
|---|---|---|---|
| 1. | 208° 36', | 1830.4 feet, | along Grant 3343 to Spreckles ; |
| 2. | 307° 05', | 60.6 " , | " the South side of the Omaopio and Waiakoa road ; |
| 3. | 28° 36', | 1791.2 " , | " the East side of road ; |
| 4. | 91° 59', | 67.1 " , | " boundary of Pulehu Plantation to point of beginning. |

Containing an area of 108,648 square feet, or 2.49 acres.

Petition No. 4

Court of Land Registration
FILED
JAN 7 1907
o'clock ___ min. ___ M.
W. A. Kinney
Registrar.

General description from survey by A. C. Alexander, July, 1904.
Description of Roadways from Survey by J. H. Foss, March, 1906.

4