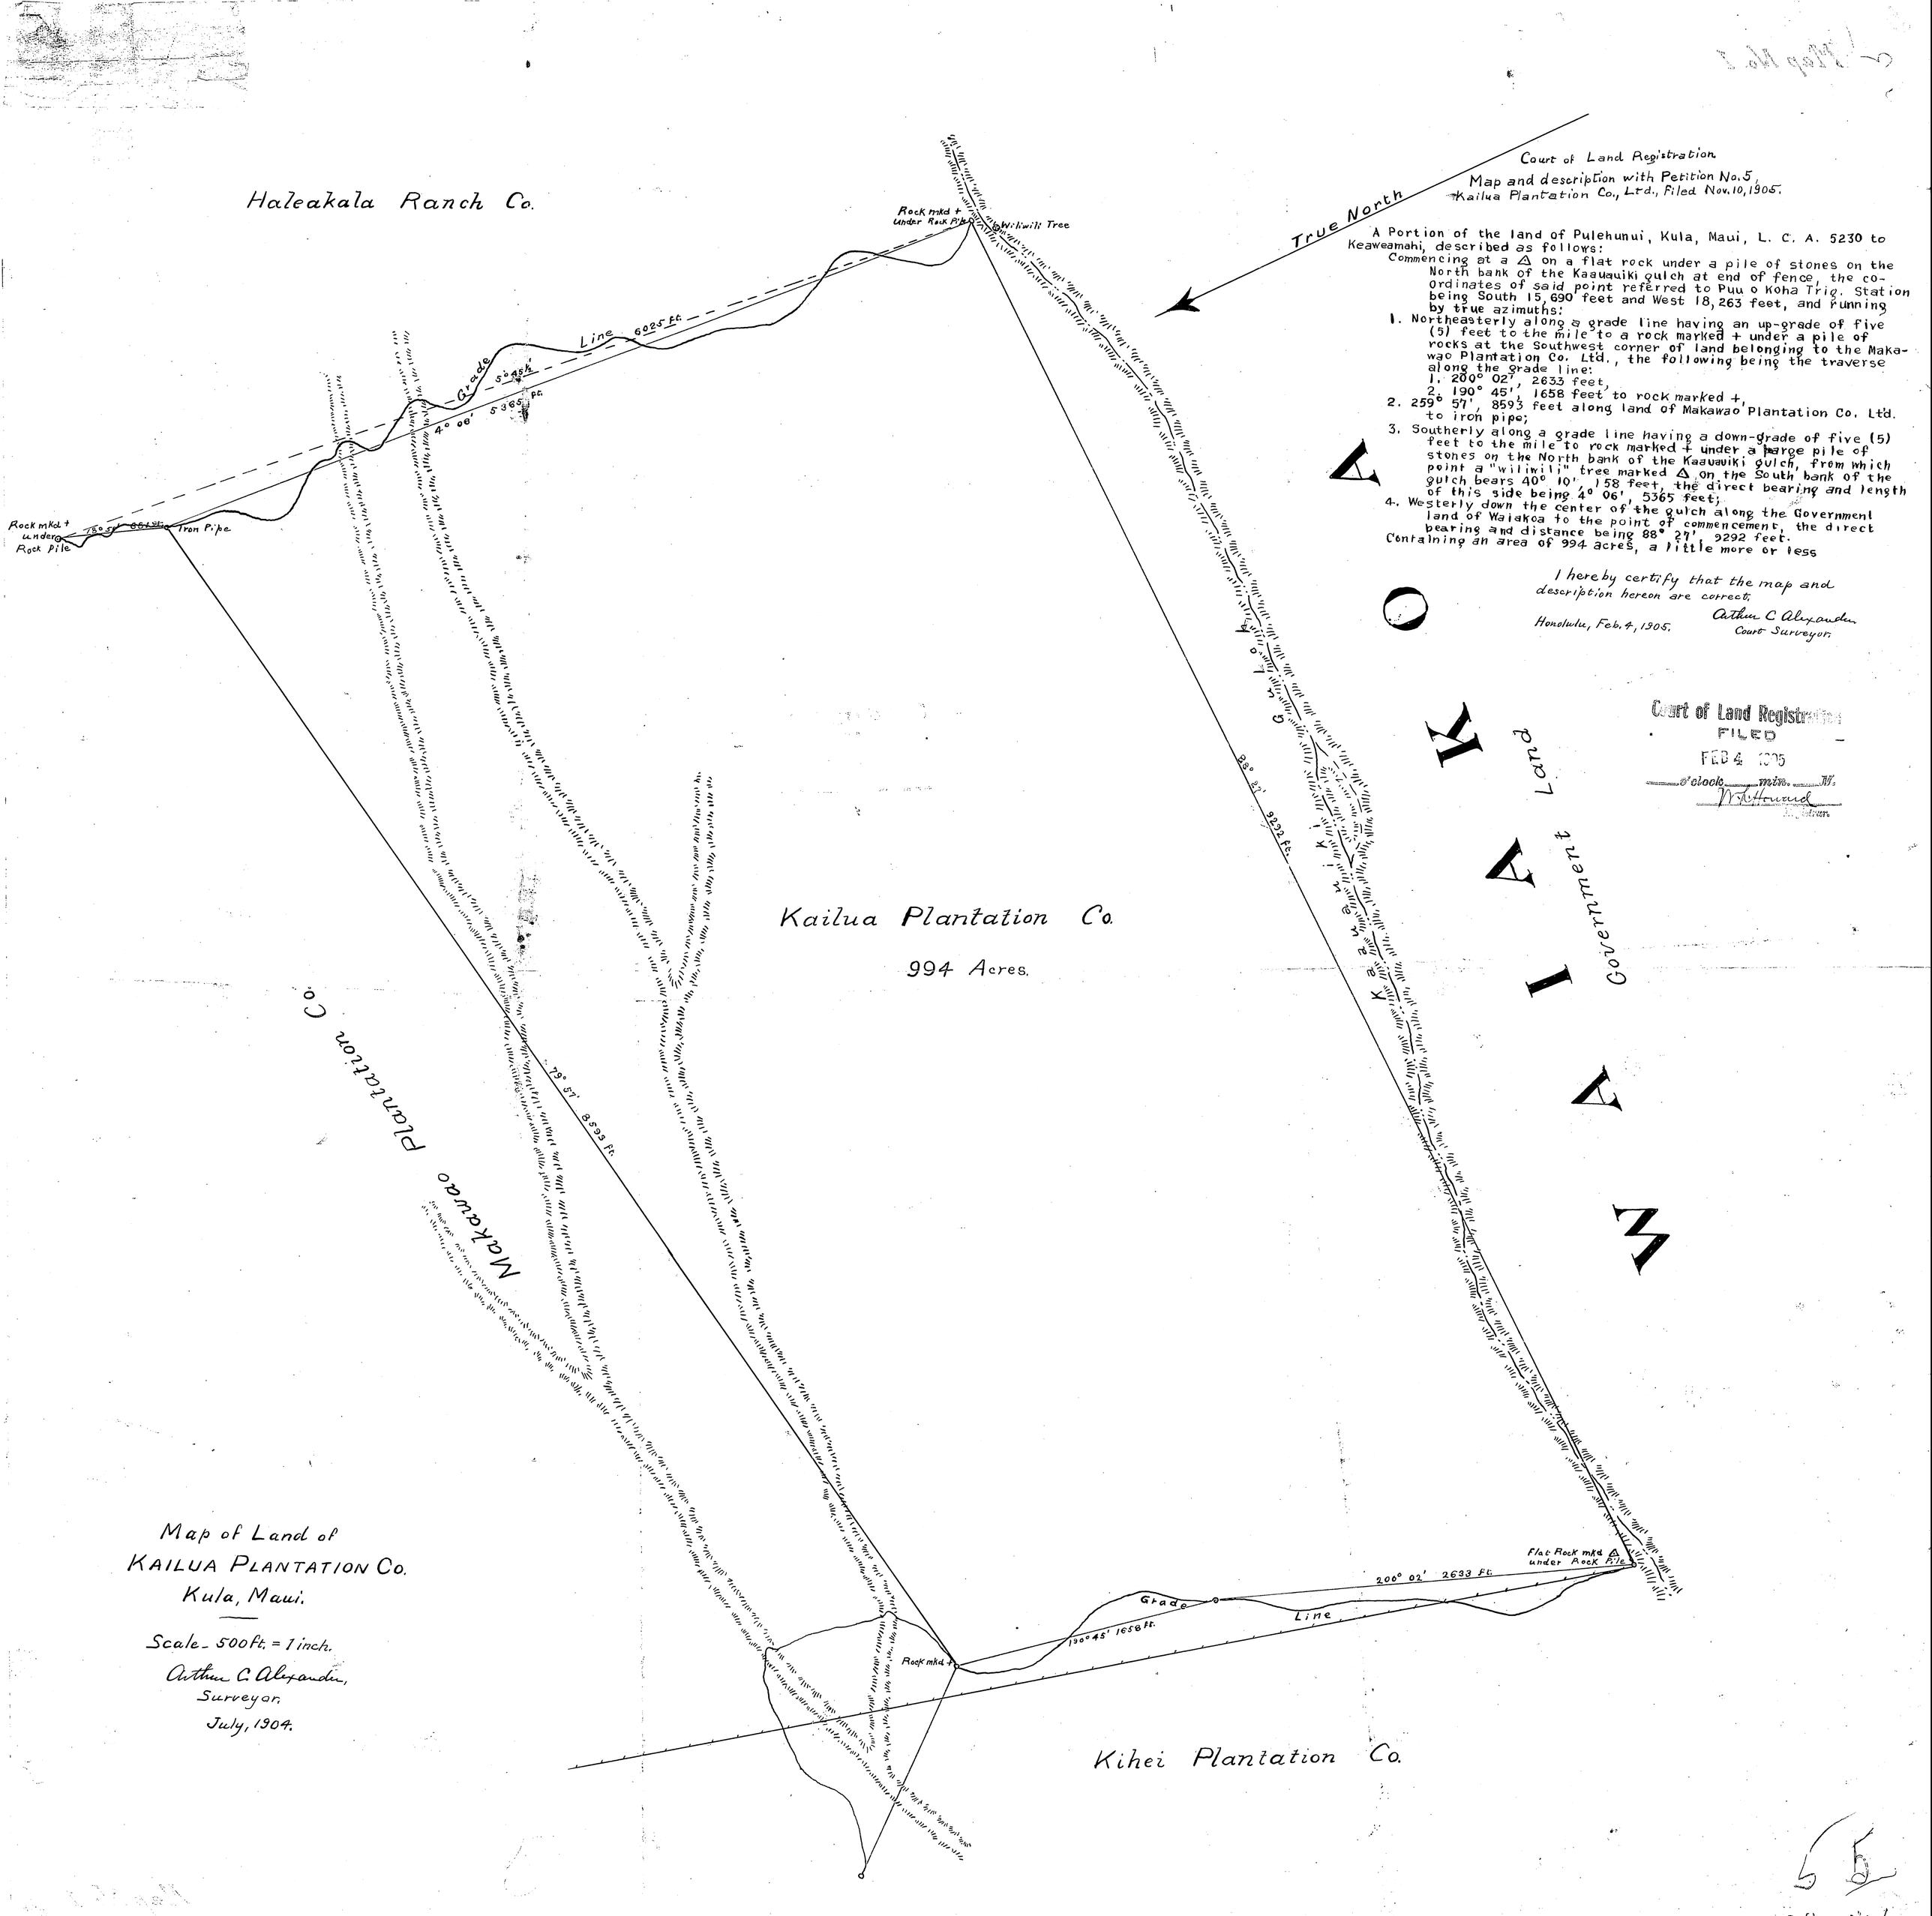
Haleakala Ranch Co.
Rock mkd + under Rock Pile
Wiliwili Tree
True North
Grade Line 6025 ft.
5° 45½'
4° 06' 5365 ft.
Rock mkd + under Rock Pile
Iron Pipe
Kaauauiki Gulch
88° 27' 9292 ft.
Kailua Plantation Co.
994 Acres.
Makawao Plantation Co.
79° 57' 8593 ft.
Flat Rock mkd △ under Rock Pile
200° 02' 2633 ft.
Grade Line
190° 45' 1658 ft.
Rock mkd +
Kihei Plantation Co.
Map of Land of
KAILUA PLANTATION Co.
Kula, Maui.
Scale - 500 ft. = 1 inch.
Arthur C. Alexander,
Surveyor.
July, 1904.
Court of Land Registration
Map and description with Petition No. 5,
Kailua Plantation Co., Ltd., Filed Nov. 10, 1905.
A Portion of the land of Pulehunui, Kula, Maui, L. C. A. 5230 to Keaweamahi, described as follows:
Commencing at a △ on a flat rock under a pile of stones on the North bank of the Kaauauiki gulch at end of fence, the co-ordinates of said point referred to Puu o Koha Trig. Station being South 15,690 feet and West 18,263 feet, and running by true azimuths:
1. Northeasterly along a grade line having an up-grade of five (5) feet to the mile to a rock marked + under a pile of rocks at the Southwest corner of land belonging to the Makawao Plantation Co. Ltd., the following being the traverse along the grade line:
1. 200° 02', 2633 feet,
2. 190° 45', 1658 feet to rock marked +,
2. 259° 57', 8593 feet along land of Makawao Plantation Co. Ltd. to iron pipe;
3. Southerly along a grade line having a down-grade of five (5) feet to the mile to rock marked + under a large pile of stones on the North bank of the Kaauauiki gulch, from which point a "wiliwili" tree marked △ on the South bank of the gulch bears 40° 10', 158 feet, the direct bearing and length of this side being 4° 06', 5365 feet;
4. Westerly down the center of the gulch along the Government land of Waiakoa to the point of commencement, the direct bearing and distance being 88° 27', 9292 feet.
Containing an area of 994 acres, a little more or less
I hereby certify that the map and description hereon are correct.
Honolulu, Feb. 4, 1905.
Arthur C Alexander
Court Surveyor.
Court of Land Registration
FILED
FEB 4 1905
o'clock min. M.
Registrar.
MAKAWAO
Government Land

55