MAP 3

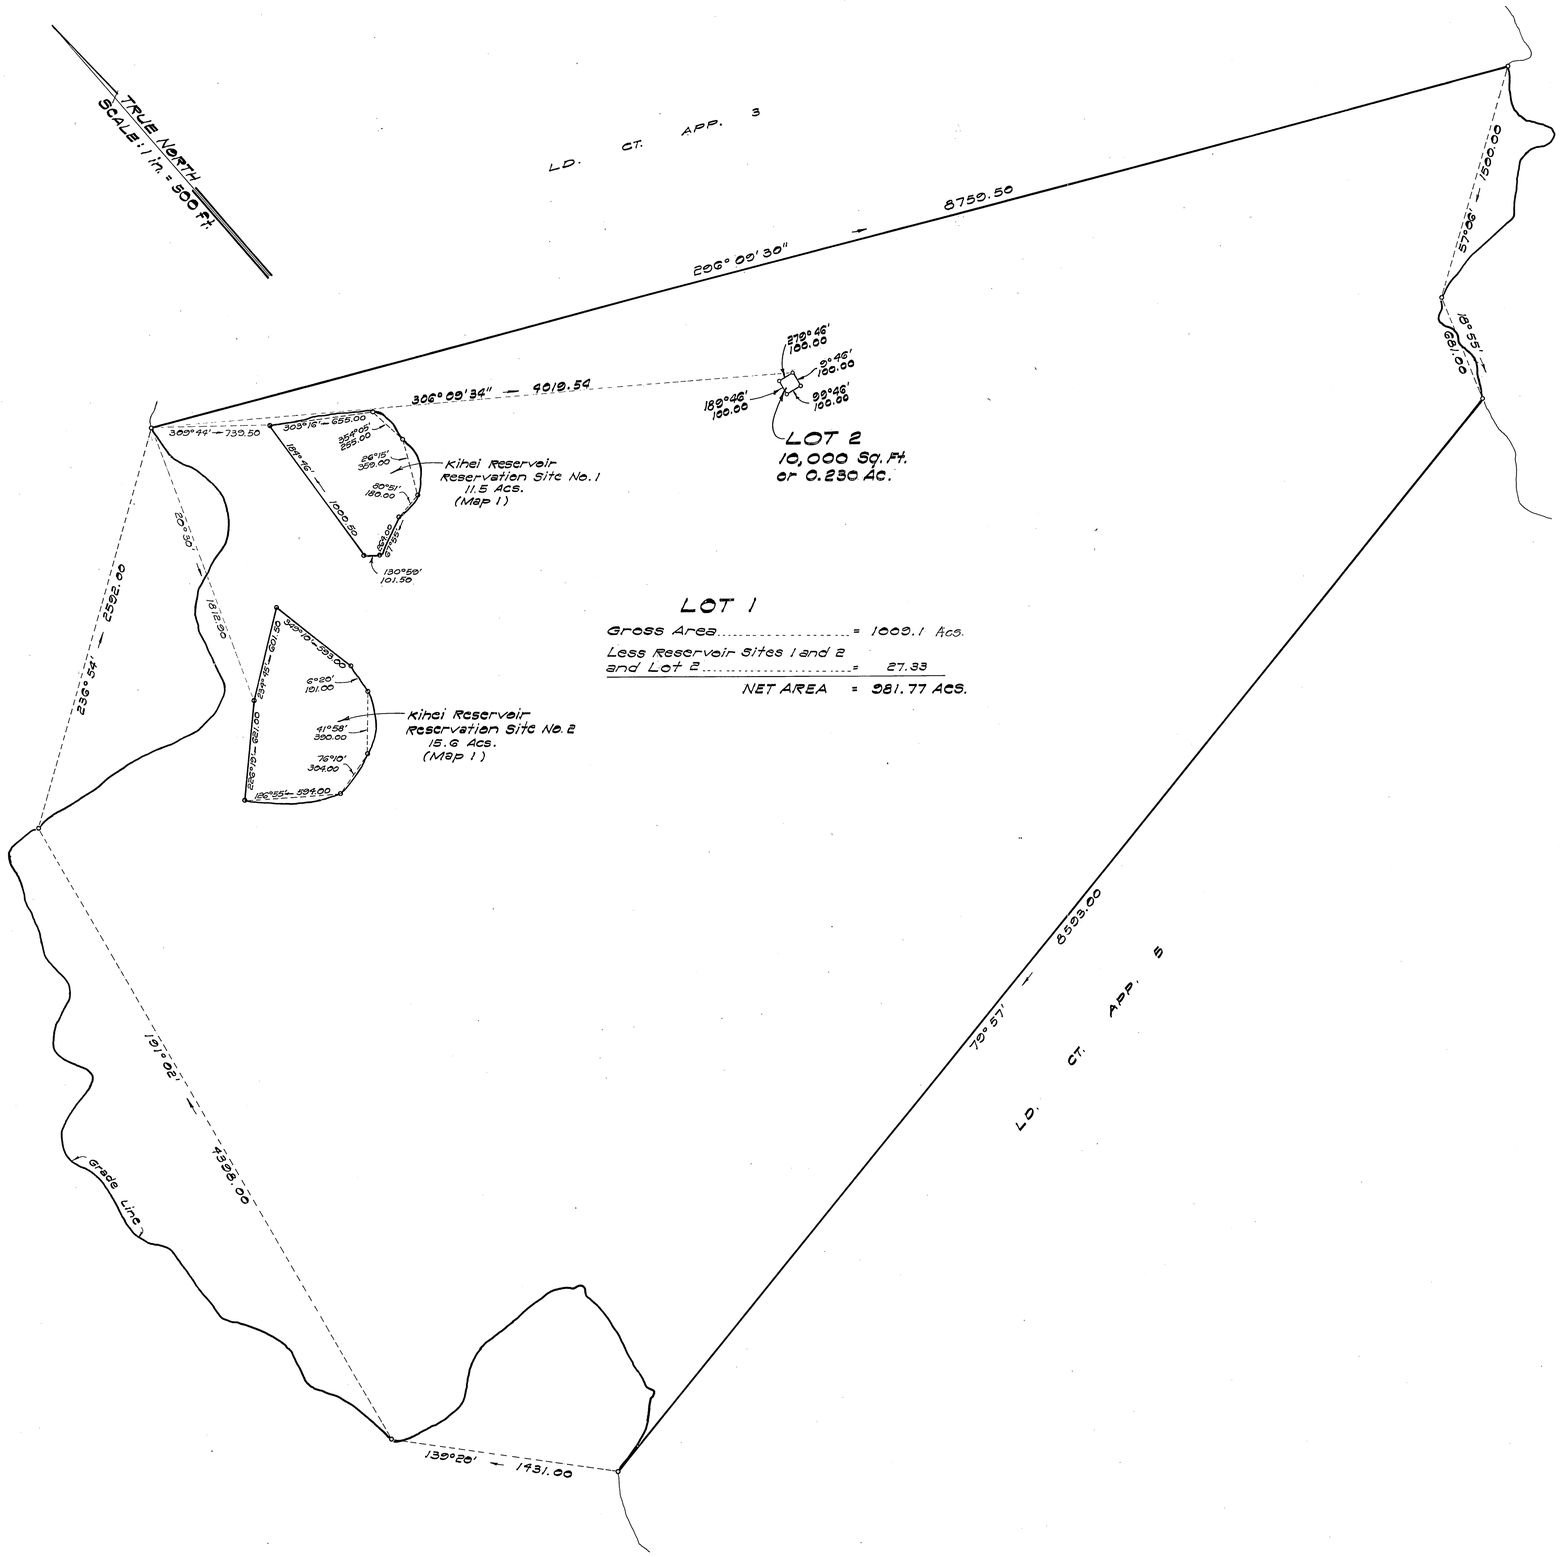

LOT 1

Gross Area	= 1009.1 Acs.
Less Reservoir Sites 1 and 2 and Lot 2	= 27.33
NET AREA	= 981.77 ACS.

LAND COURT

STATE OF HAWAII

LAND COURT APPLICATION 6

SUBDIVISION OF LAND COURT APPLICATION 6
AS SHOWN ON MAP 1
INTO LOTS 1 AND 2
PULEHUNUI, KULA, MAUI, HAWAII

2158 MAIN STREET
WAILUKU, MAUI, HAWAII
SEPTEMBER 18, 1973

NORMAN M. SAITO
REGISTERED PROFESSIONAL LAND SURVEYOR
No. 803-S
HAWAII, U.S.A.

NORMAN SAITO
ENGINEERING CONSULTANTS, INC.

BY: Norman M. Saito
Registered Professional Land Surveyor
Certificate No. 803-S
Land Court Surveyor Certificate 195

OWNER: Alexander & Baldwin, Inc.
OWNER'S CERTIFICATE OF TITLE: 86,328

AUTHORIZED AND APPROVED BY ORDER OF THE JUDGE OF THE LAND COURT DATED NOVEMBER 22, 1974
BY ORDER OF THE COURT Rudolph K. Espinda
REGISTRAR OF THE LAND COURT

Filed November 19, 1974
James A. Smith
Deputy Registrar

TAX MAP KEY: 2-5-01: Por. Par. 8 and 1

21"x32" = 4.7 Sq. Ft.