Court of Land Registration.

Map and Description with Petition No. 9. John W. Thompson, filed Feb. 19 1904.

Lot 12 Block 35, Peninsula part of Pearl City, as shown on map recorded in the office of the Registrar of Conveyances Liber 120 pages 417-420, the same being a portion of L.C. Award 8305 to Kanoa, Ap. 2, in Manana, Ewa, Oahu.

Beginning at the corner of the fence at the East angle of Lot 13, John Schwank, on the South west side of the street connecting Lanakila and Laniwai Avenues, said street being on the South west side of the Park at the junction of said Avenues, at a point true azimuth 269° 51' 30" 442½ feet from the Government Trig. Station "Banning" and running by true azimuths;

1 32° 24' 275. feet Along fence by Lot 13, John Schwank, to high water mark,
2 313° 43' 51. feet along Pearl Harbor at high water mark,
3 212° 24' 285. feet along Lot 11 A. W. Van Valkenberg,
4 122 24 50 feet along Street line to the point of beginning.

Area 14000 Square Feet.

Scale 1/600

Map and description from from Chas H. Kluegel, Surveyor.

Location of Initial point as referred to Government Trig. Station by O.L. Sorenson. Assistant Government Surveyor.

The map and description hereon has been examined by me and found correct.

Honolulu, April 7 1904

J. S. Emerson. Court Surveyor.

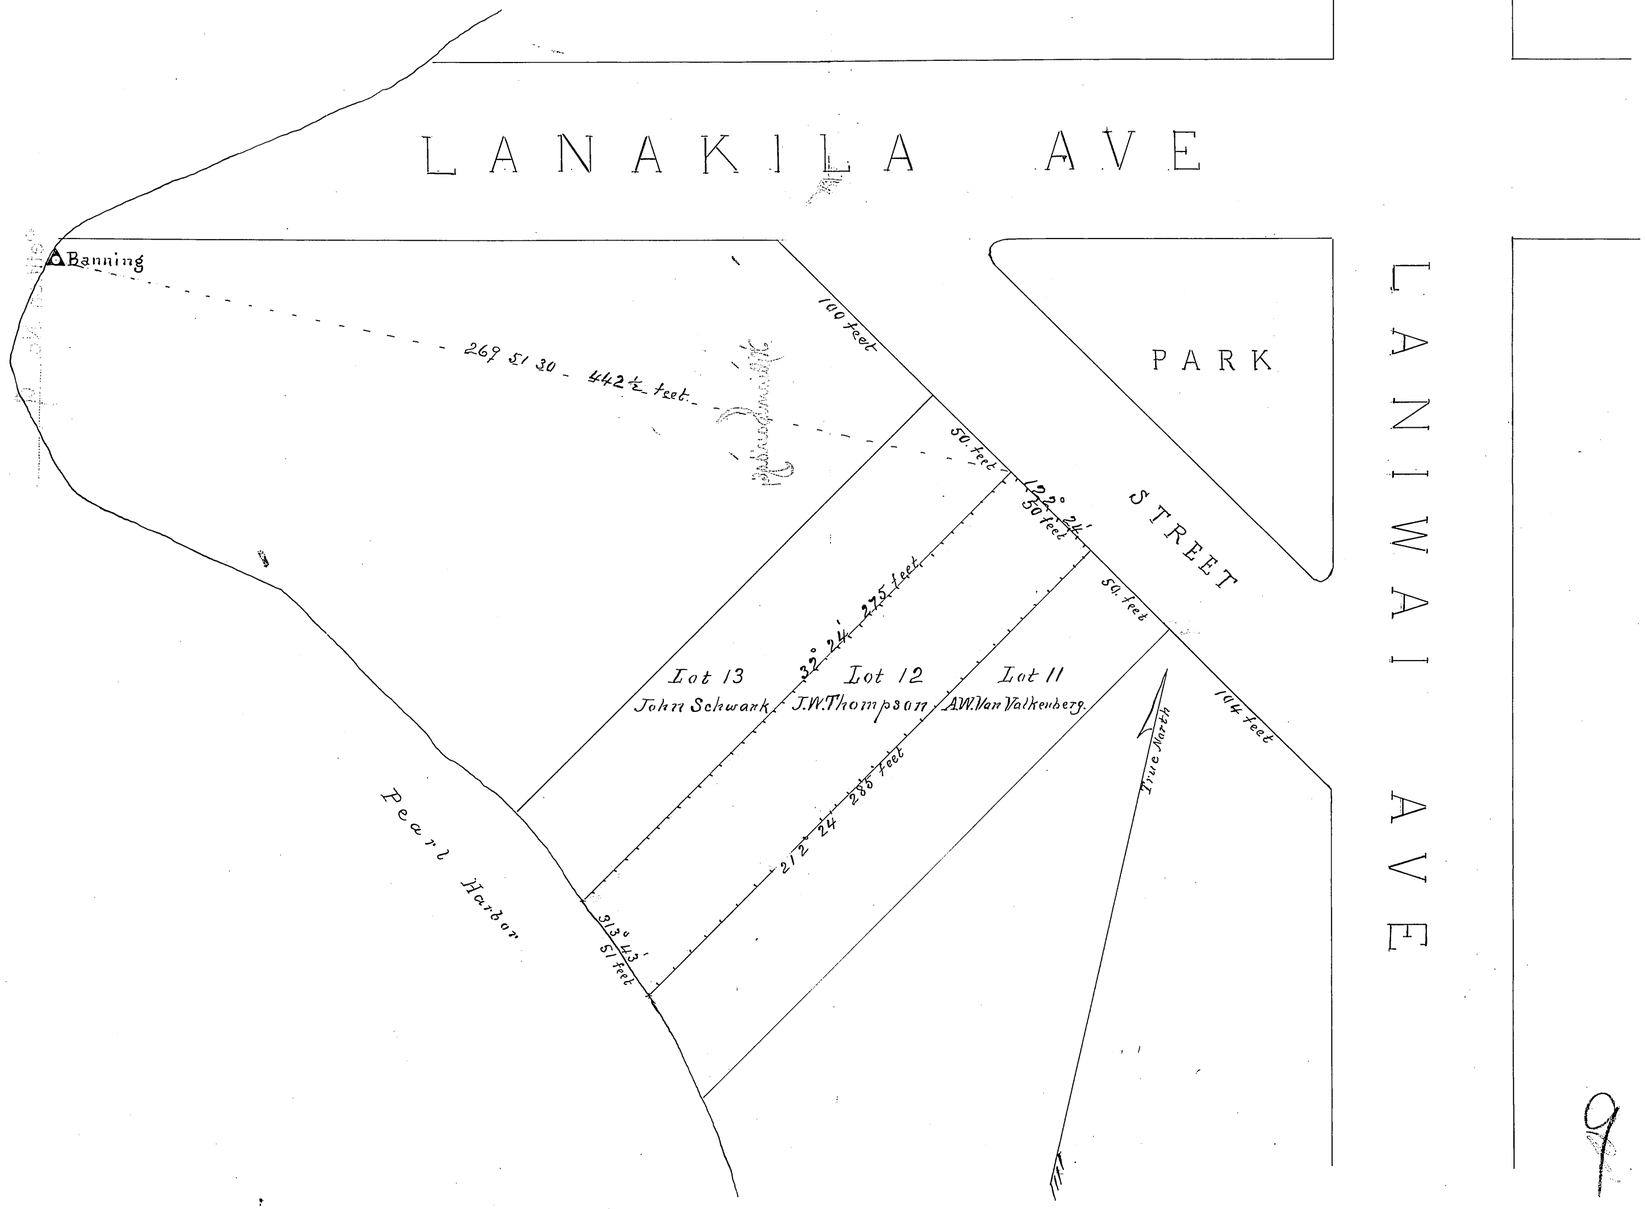


9