MAP 14

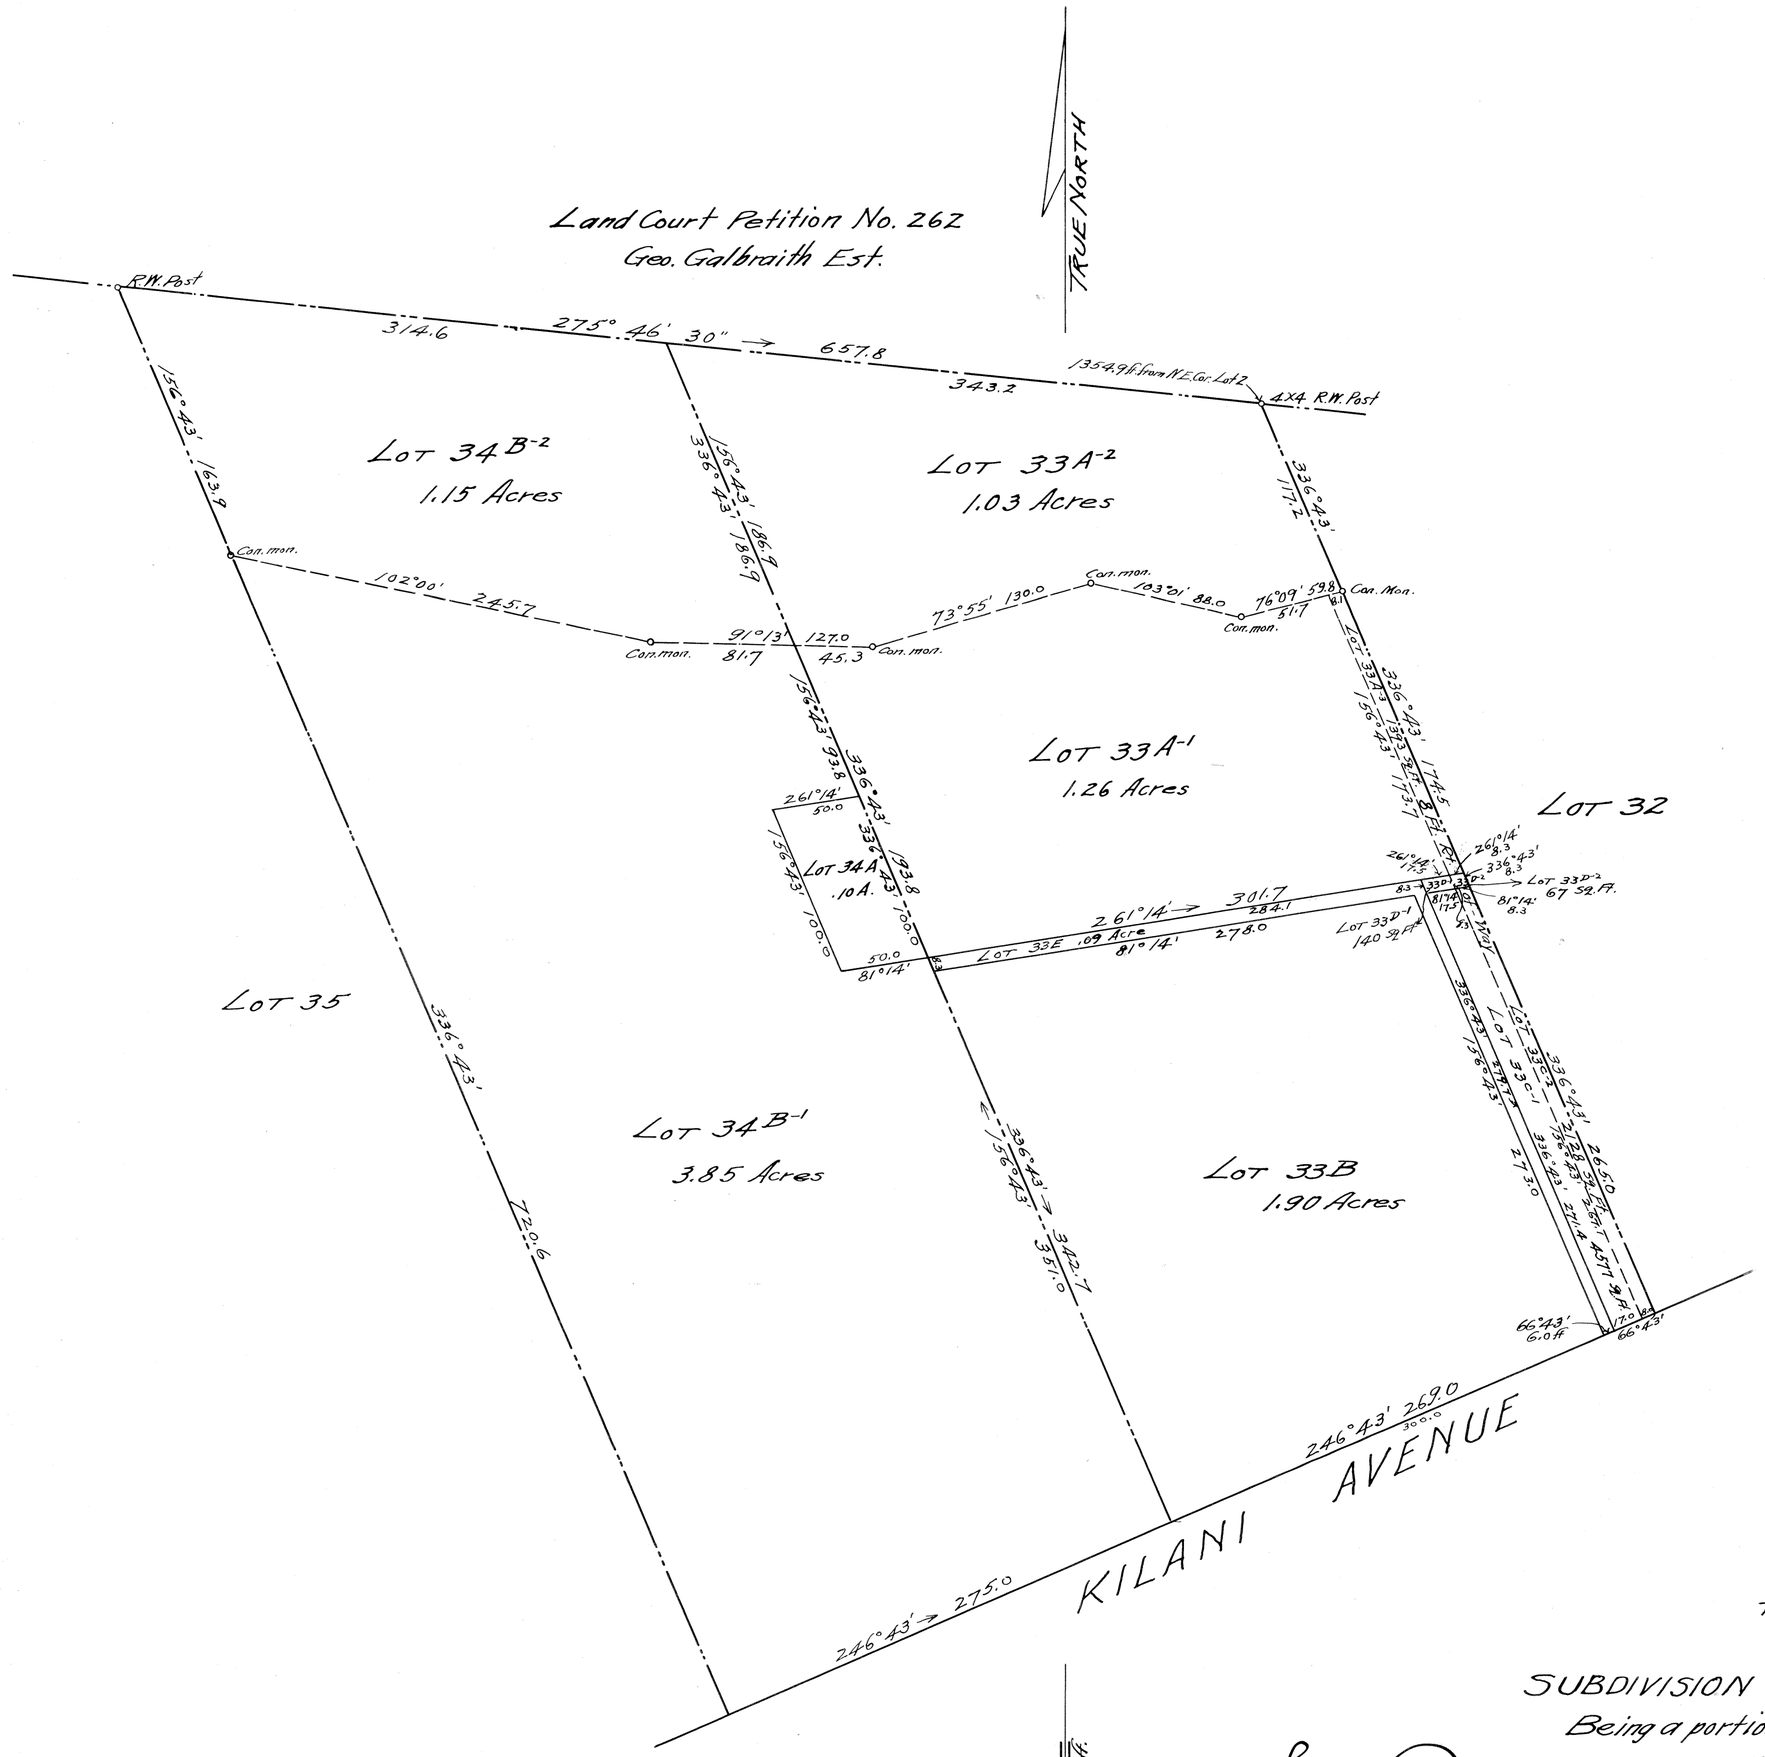

Approved May 28/19
J. T. De Bolt
Judge of the Land Court

TERRITORY OF HAWAII
LAND COURT
SUBDIVISION OF LOTS 33A, 33C, 33D, and 34B.
Being a portion of Land Court Petition No. 12.
WAHIAWA TOWNSITE
WAHIAWA, WAIALUA, OAHU.
Scale 1 inch = 60 feet.
May 1, 1919. John Gomes Duarte, - Surveyor.
J. B. Atherton Estate Ltd
by Vice President Mary A. Richards
by Treasurer Chas. H. Atherton.

Land Court
Filed May 15/19
A. D. Logan
Registrar

I hereby certify that the map hereon being a subdivision of Lots 33A, 33C, 33D and 34B of Land Court Petition No. 12, has been examined and verified and found to be correct.

Honolulu, T.H. Wallace Wall,
May 19, 1919. Surveyor, Territory of Hawaii.

12