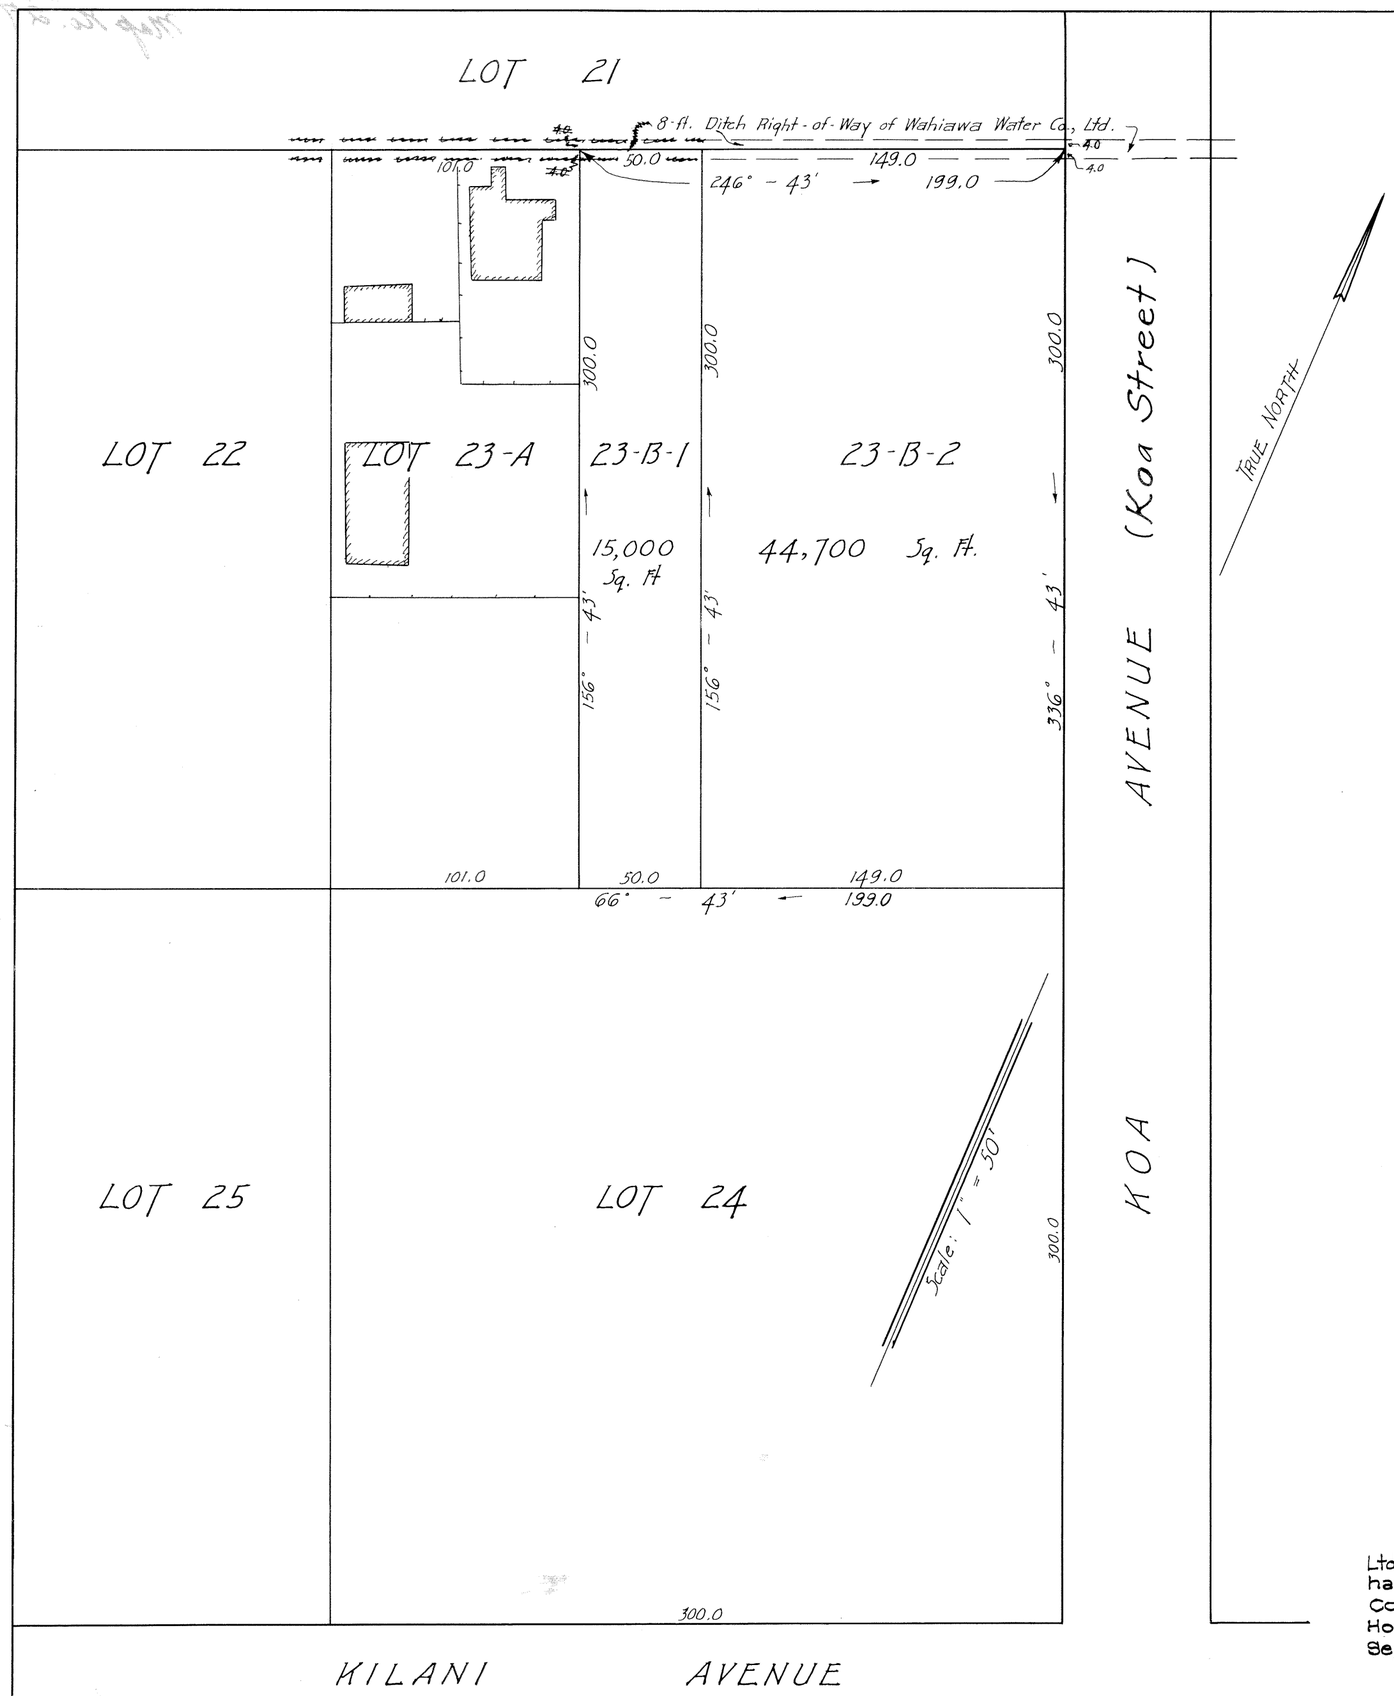

LAND COURT

TERRITORY OF HAWAII

SUBDIVISION OF LOT 23-B OF THE SUBDIVISION OF LOT 23 OF LAND COURT APPLICATION Nº 12 INTO LOTS 23-B-1 AND 23-B-2. "TOWNSITE OF WAHIAWA"

WAHIAWA, WAIALUA, OAHU, T. H.

Scale: 1 in. = 50 ft.

HONOLULU, T. H.
January 9, 1929

WRIGHT, HARVEY & WRIGHT
By: Geo. F. Wright
Surveyor & Maker of Plan
419 S. M. Damon Bldg.

HUGH GALBRAITH (Owner)
By Ashford Anderson & Marx
His Attorneys

I hereby certify that the map hereon being a subdivision of Lot 23-B of Land Court Application No. 12 has been examined and verified and found to be correct.
Honolulu, T. H.
January 17, 1929.
Walter E. Wall
Surveyor, Territory of Hawaii.

APPROVED:
January 17, 1929.
J. V. Masse
Judge of the Land Court.

8-Ft. Ditch Right-of-Way of Wahiawa Water Co. Ltd. as shown hereon over and across LOT 23-B-1 has been deleted by Order of the Judge of the Land Court dated September 6, 1963.
Honolulu, Hawaii
September 6, 1963
James M. Dunn
State Land Surveyor

Filed January 15, 1929
J. K. Fisher
Registrar