12145

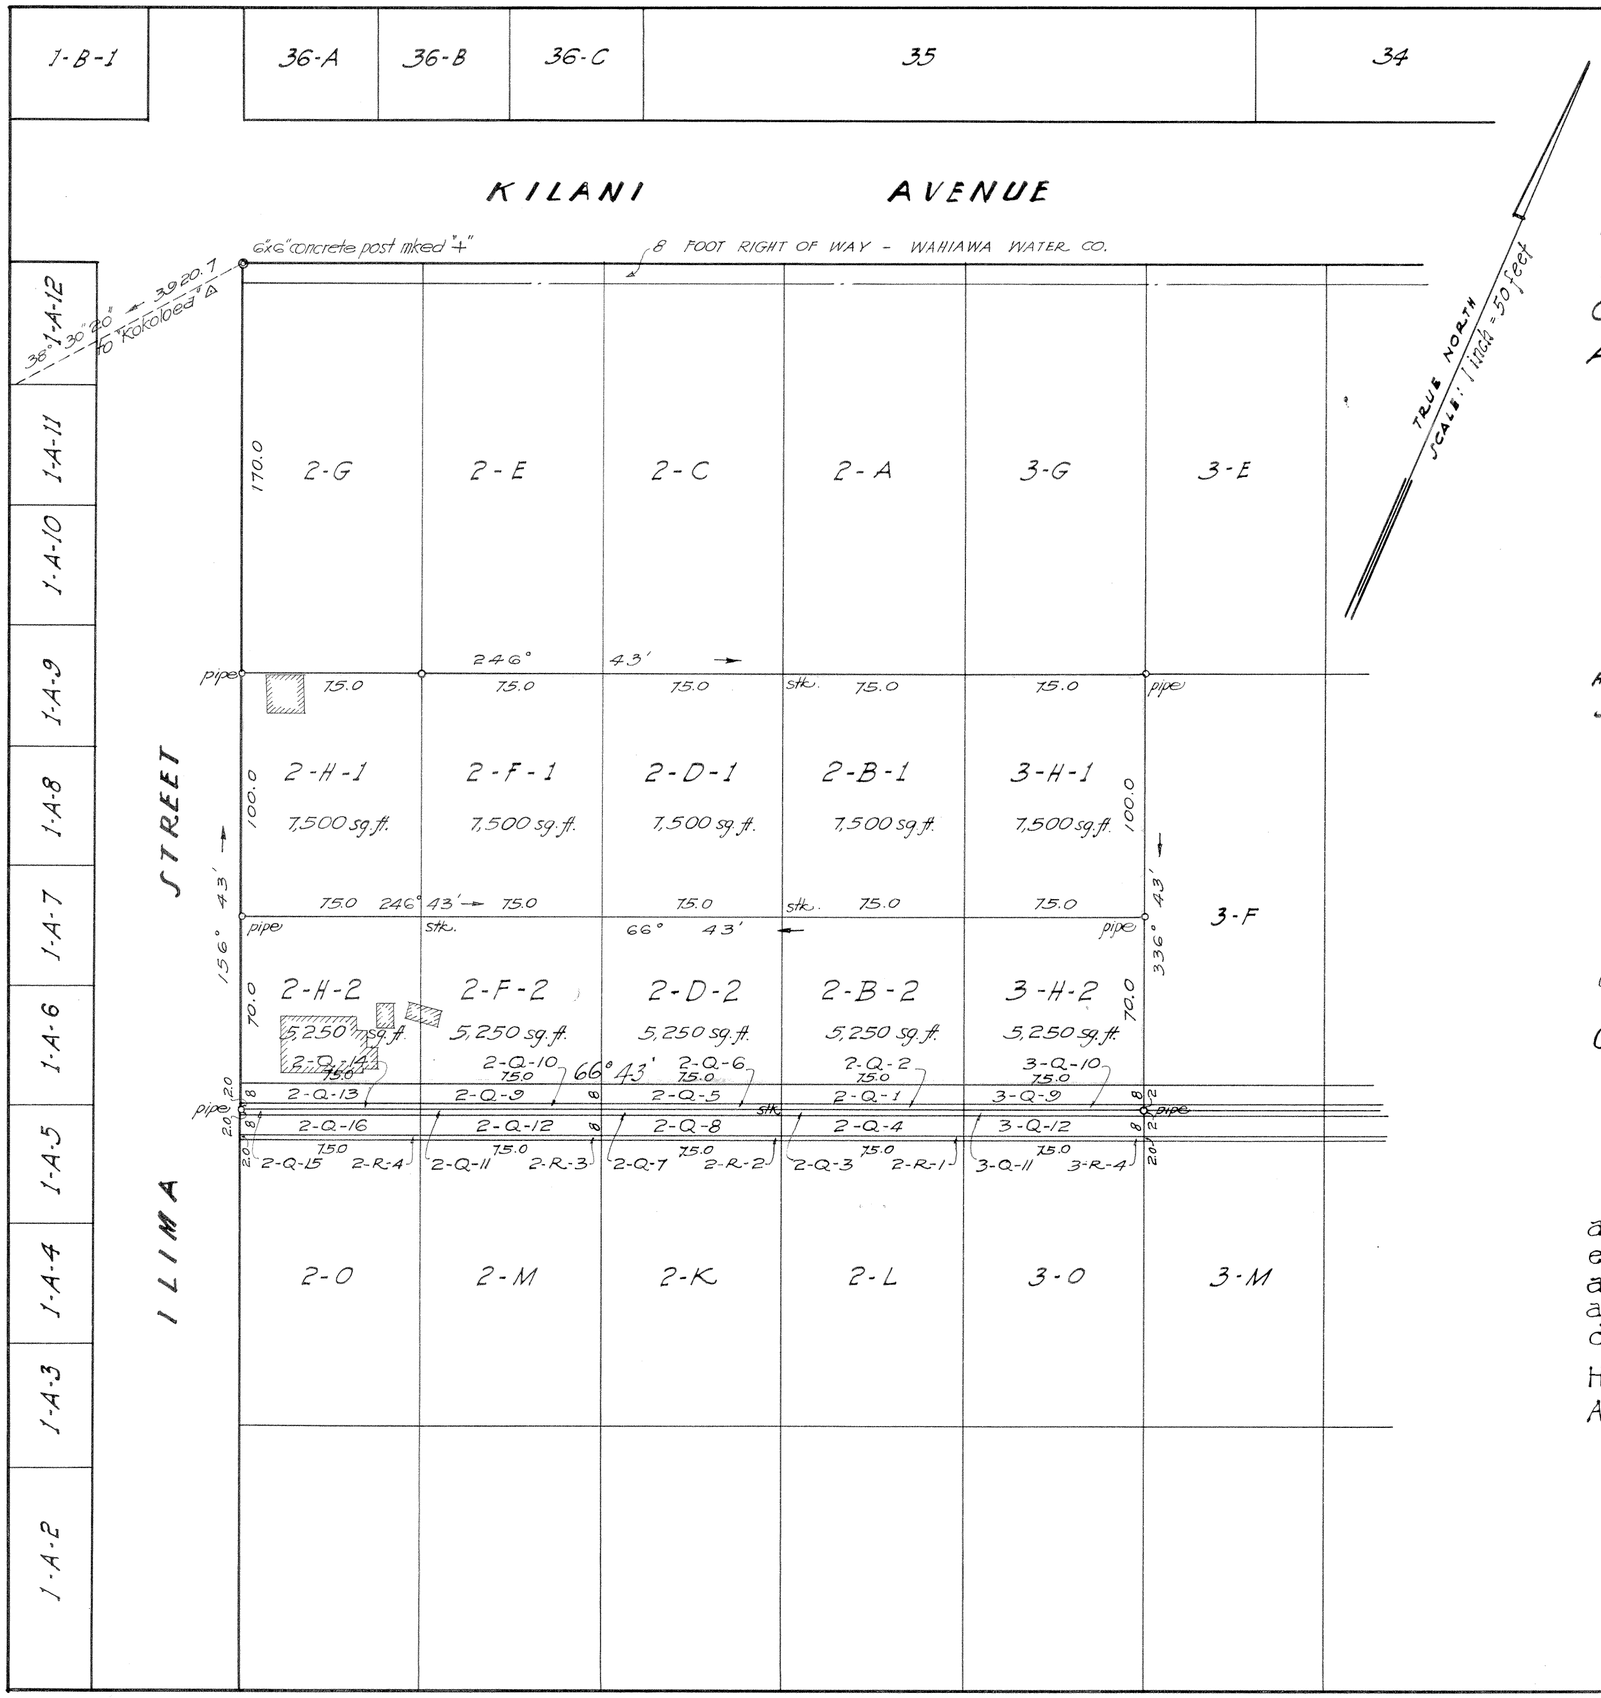

LAND COURT

TERRITORY OF HAWAII

SUBDIVISION OF LOTS 3-H, 2-B, 2-D, 2-F AND 2-H OF LAND COURT APPLICATION 12 AS SHOWN ON MAP NUMBER 19 FILED IN THE OFFICE OF THE ASSISTANT REGISTRAR OF THE LAND COURT INTO LOTS 3-H-1, 3-H-2, 2-B-1, 2-B-2, 2-D-1, 2-D-2, 2-F-1, 2-F-2, 2-H-1 AND 2-H-2

TOWNSITE OF WAHIAWA

WAHIAWA, OAHU, T. H.

SCALE: 1 INCH = 50 FEET

HONOLULU, T. H.
JANUARY 27, 1934

H. Fuchino

REGISTERED PROFESSIONAL SURVEYOR
CERTIFICATE NUMBER 47
46 SO. BERETANIA STREET
HONOLULU, T. H.

HEGO FUCHINO
REGISTERED LAND SURVEYOR
No. 47
HAWAII, U.S.A.

Edna Chong Kong
(owner)

OWNER: Edna Chong Kong

OWNER'S CERTIFICATE OF TITLE: 6162

I hereby certify that the map hereon being a subdivision of Land Court Application 12, as herein entitled, has been examined and checked as to form and mathematical correctness and that it has been approved by Order of the Judge of the Land Court dated August 10, 1934.

Honolulu, T. H.
Aug. 10, 1934.

Surveyor, Territory of Hawaii.

Filed July 12, 1934
Abraham W. Akana
Assistant Registrar