MAP 49

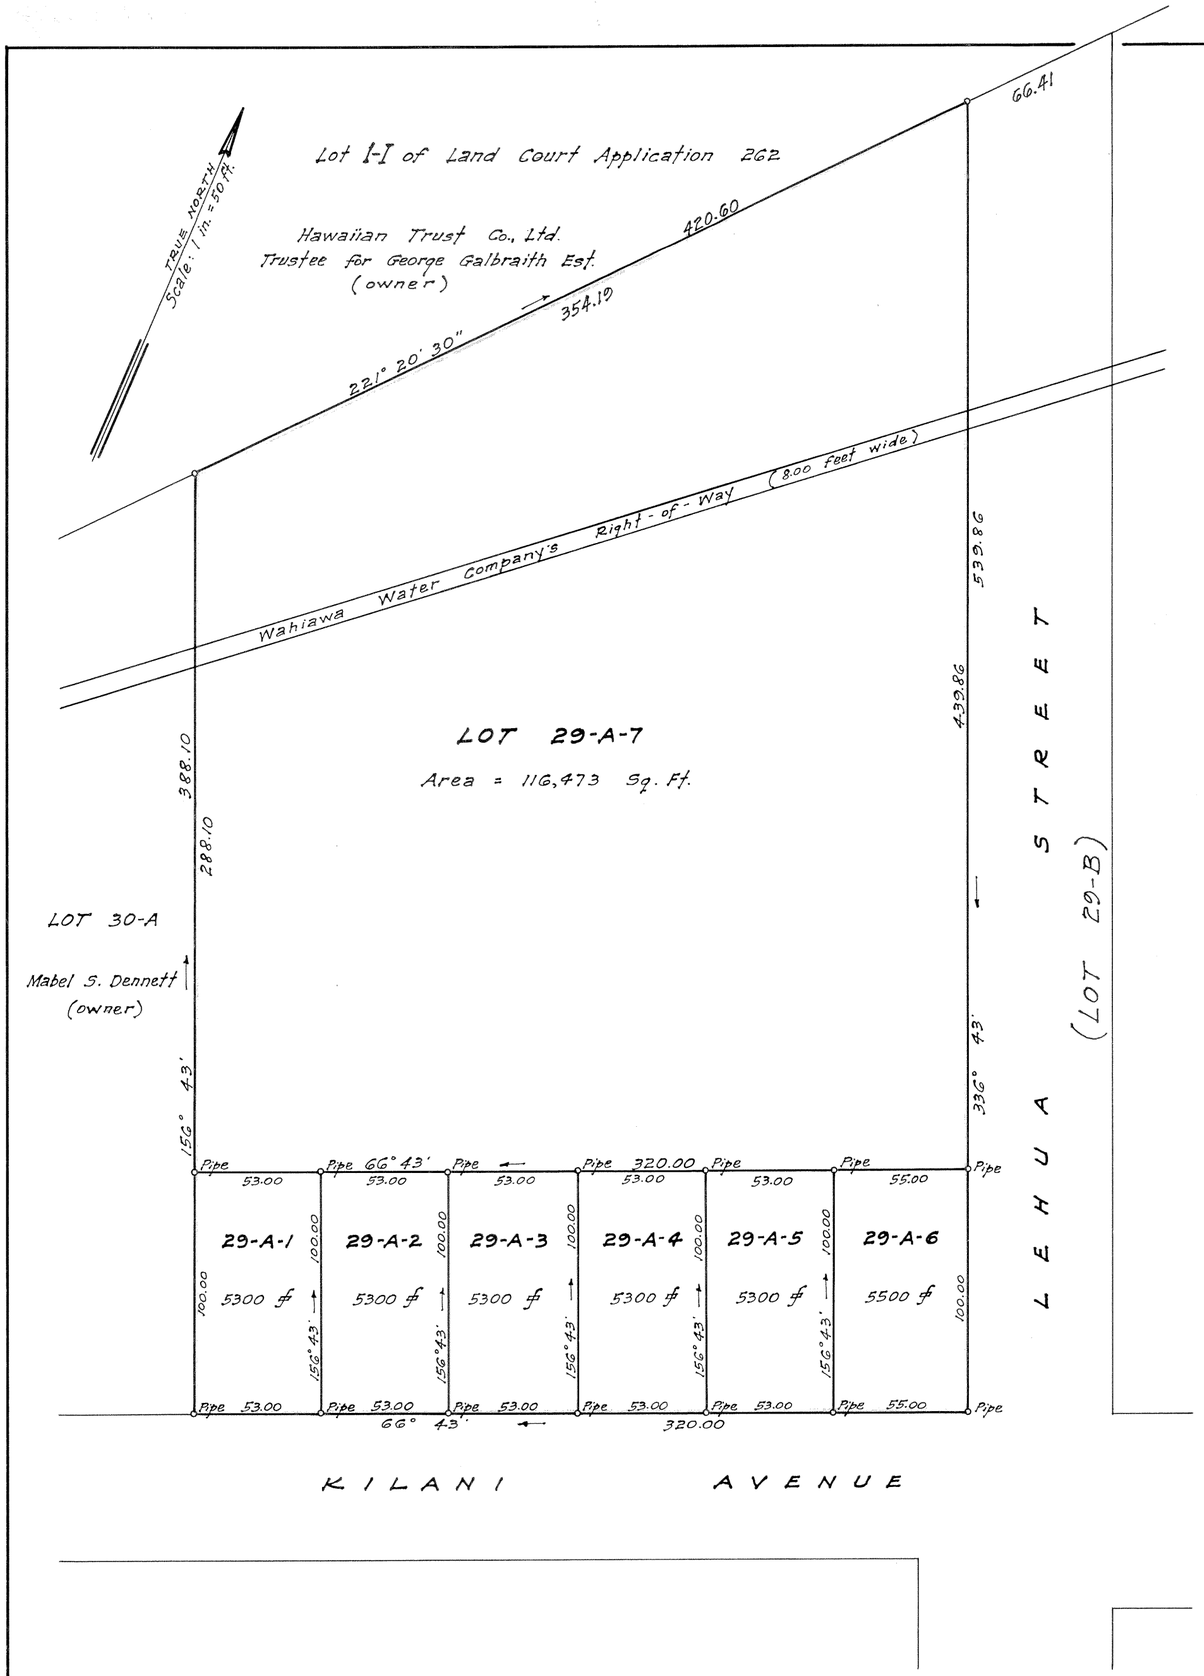

LAND COURT

TERRITORY OF HAWAII

SUBDIVISION OF LOT 29-A OF
LAND COURT APPLICATION 12
AS SHOWN ON MAP 9
FILED IN THE BUREAU OF CONVEYANCES
WITH THE ASSISTANT REGISTRAR OF THE LAND COURT
INTO LOTS 29-A-1 TO 29-A-7 INCLUSIVE
SITUATED AT TOWNSITE OF WAHIAWA, WAIALUA, OAHU, T.H.

Scale: 1 inch = 50 feet

May 21, 1937
333-338 Dillingham Bldg.
Honolulu, T.H.

JAMES B. MANN
REGISTERED LAND SURVEYOR
No. 75
HAWAII, U.S.A.

James B. Mann
Registered Professional Surveyor
Certificate Number 75

Owner: Margaret Janet Lightfoot
Margaret Janet Lightfoot
By A. E. Steadman
Her Atty

Owner's Certificate of Title 740

I hereby certify that the map hereon being a subdivision of Land Court Application 12, as herein entitled, has been examined and checked as to form and mathematical correctness and that it has been approved by Order of the Judge of the Land Court dated June 9, 1937.
Honolulu, T.H.
June 9, 1937.
Jas. W. Wilkinson
Surveyor, Territory of Hawaii.

Filed May 22, 1937
Abraham W. Akana
Assistant Registrar

F.B. 99:57
T.M. 7-4-05

15" × 21" = 2.2 sf