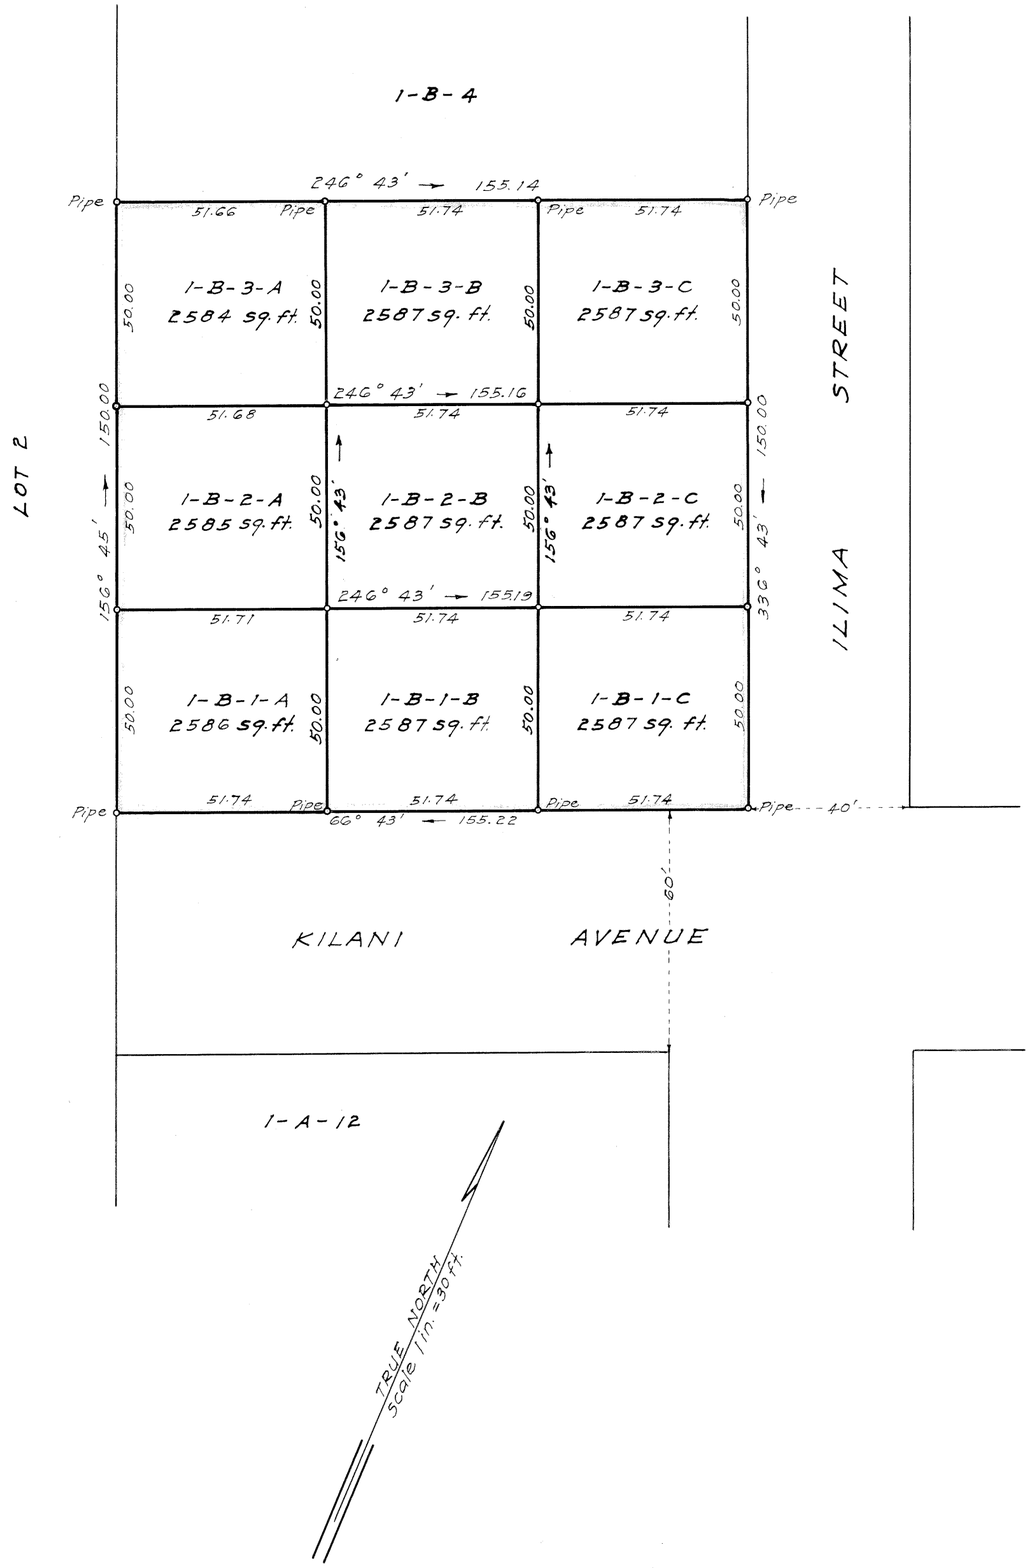

LAND COURT
TERRITORY OF HAWAII

SUBDIVISION OF LOTS 1-B-1, 1-B-2, AND 1-B-3
OF LAND COURT APPLICATION 12
AS SHOWN ON MAP 21 FILED IN THE OFFICE OF THE
ASSISTANT REGISTRAR OF THE LAND COURT
INTO LOTS 1-B-1-A, 1-B-1-B, 1-B-1-C, 1-B-2-A, 1-B-2-B,
1-B-2-C, 1-B-3-A, 1-B-3-B, AND 1-B-3-C.

SITUATED AT TOWNSITE OF WAHIAWA, WAHIAWA, OAHU, T.H.

Scale: 1 inch = 30 feet

Sept. 29, 1938.
333-338 Dillingham Bldg.
Honolulu, T.H.

JAMES B. MANN
REGISTERED LAND SURVEYOR
No 75
HAWAII, U.S.A.

James B. Mann
Registered Professional Surveyor
Certificate Number 75
Land Court Surveyor
Certificate Number 1

Owner:
Inamoruke Kozu

Owners Certificate of Title 1925

I hereby certify that the map hereon being a subdivision of Land Court Application 12, as herein entitled, has been examined and checked as to form and mathematical correctness and that it has been approved by Order of the Judge of the Land Court dated November 15, 1938.

Honolulu, T. H.
November 15, 1938.

L. M. Whitehouse
Surveyor, Territory of Hawaii
By: Robert D. King
Principal Cadastral Engineer

Filed Nov. 3, 1938
Abraham N. Akana
Assistant Registrar

Tax Map Key 7-3-06

15" x 21" = 2.2 ft