MAP 52

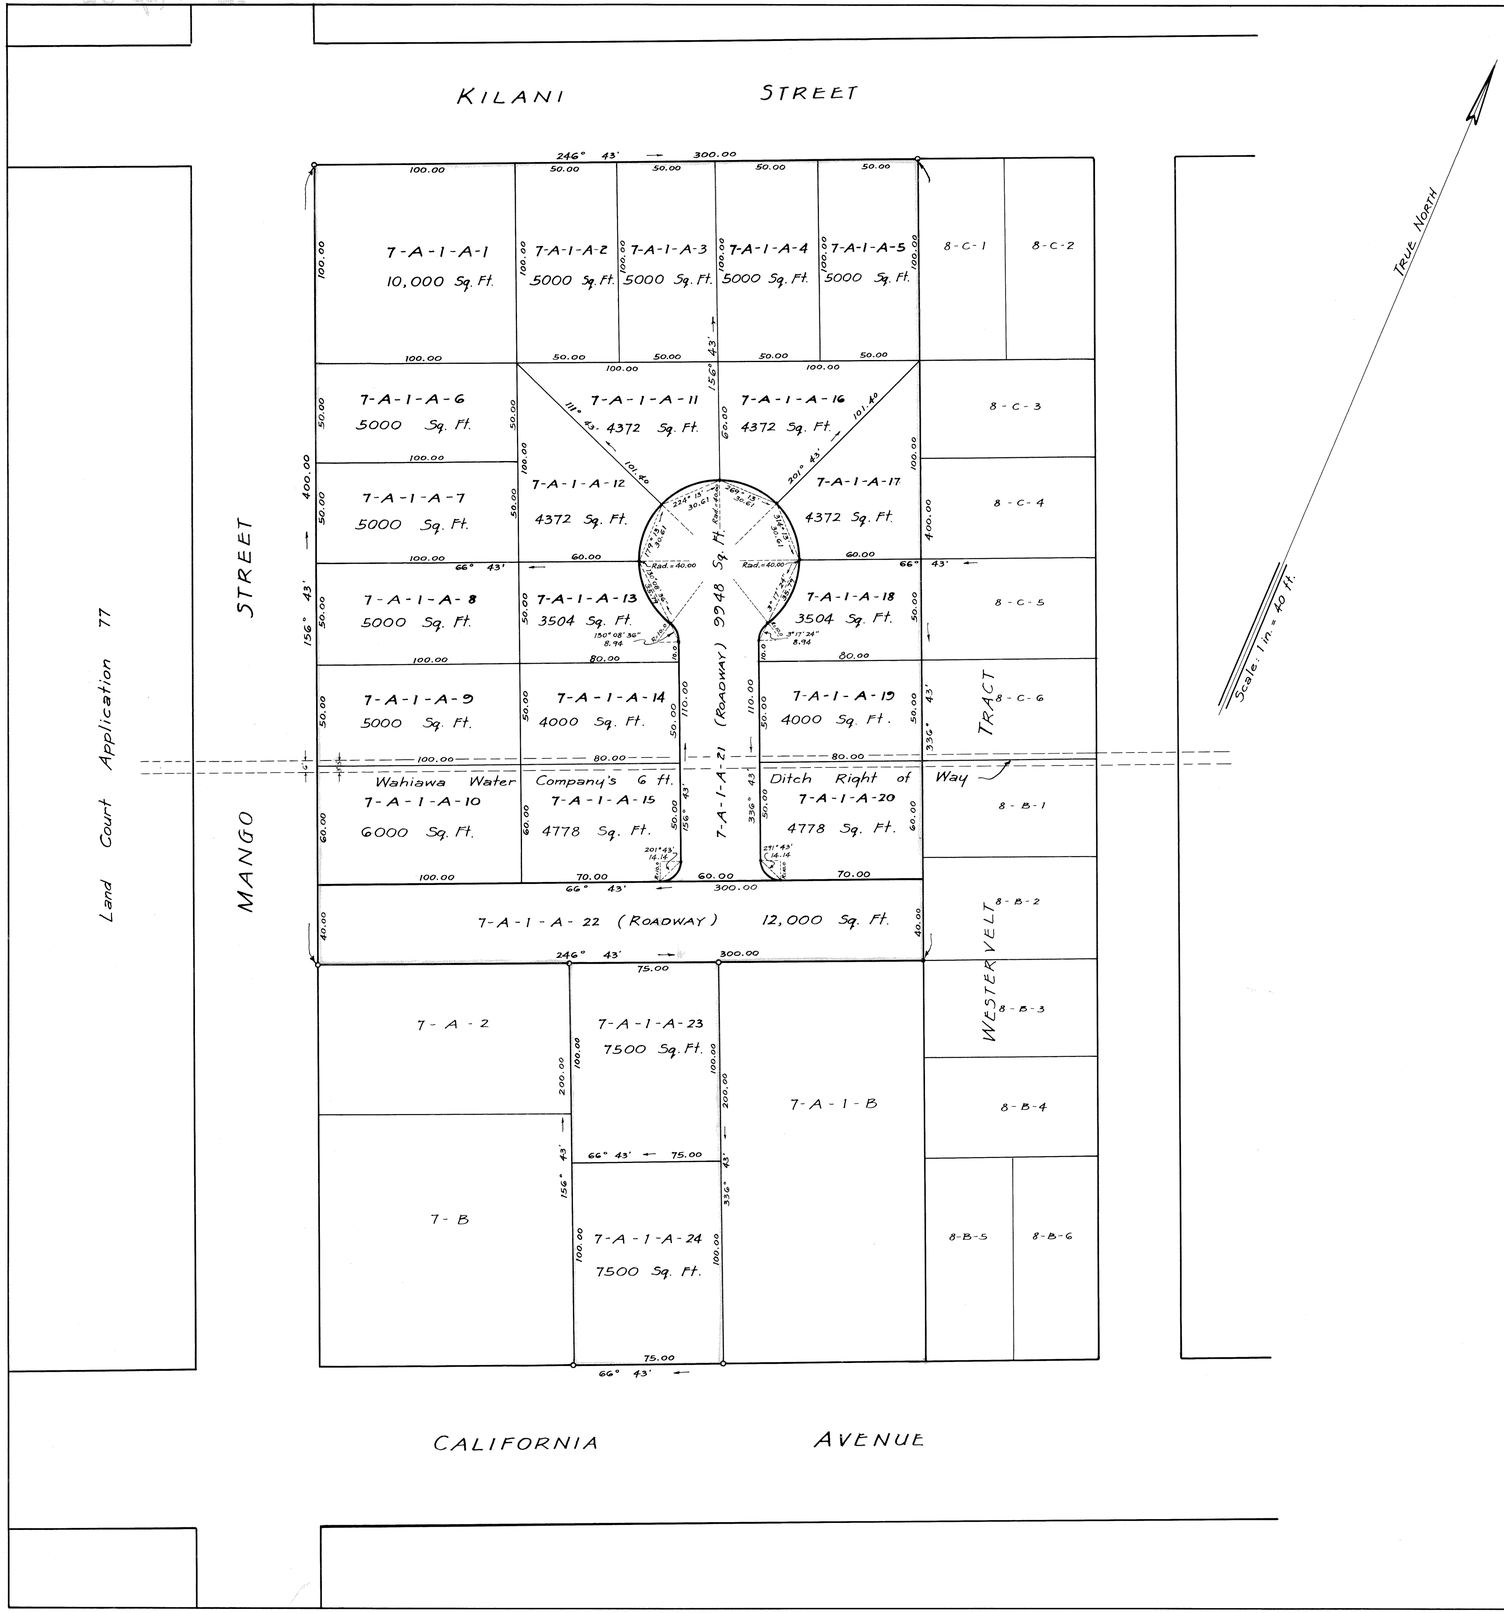

LAND COURT
TERRITORY OF HAWAII

SUBDIVISION OF LOT 7-A-1-A
OF LAND COURT APPLICATION 12
AS SHOWN ON MAP 51 FILED IN THE OFFICE OF
THE ASSISTANT REGISTRAR OF THE LAND COURT
INTO LOTS 7-A-1-A-1 TO 7-A-1-A-24 INCLUSIVE
TOWNSITE OF WAHIAWA, WAIALUA, OAHU, T. H.

Scale: 1 inch = 40 feet

419 S.M. Damon Bldg.
Honolulu, T. H.
July 10, 1939

WRIGHT, HARVEY AND WRIGHT
By: Fred E. Harvey
Surveyor and Maker of Plan
Registered Certificate 79-E.S.

FRED E. HARVEY
REGISTERED LAND SURVEYOR
No. 79
HAWAII, U.S.A.

OWNER: WAHIAWA WATER COMPANY, LIMITED
By: A. Davis Pres.
Tom Murray Treas.

Owner's Certificate of Title: 1826

I hereby certify that the map hereon being a subdivision of Land Court Application 12, as herein entitled, has been examined and checked as to form and mathematical correctness and that it has been approved by Order of the Judge of the Land Court dated July 20, 1939.

Honolulu, T.H.
July 20, 1939.

L. M. Whitehouse
Surveyor, Territory of Hawaii

By: Robert D. King
Principal Cadastral Engineer.

Filed July 11, 1939
Abraham W. Akana
Assistant Registrar

Tax Map Key: 7-4-04

21" x 32" = 4.7 ft