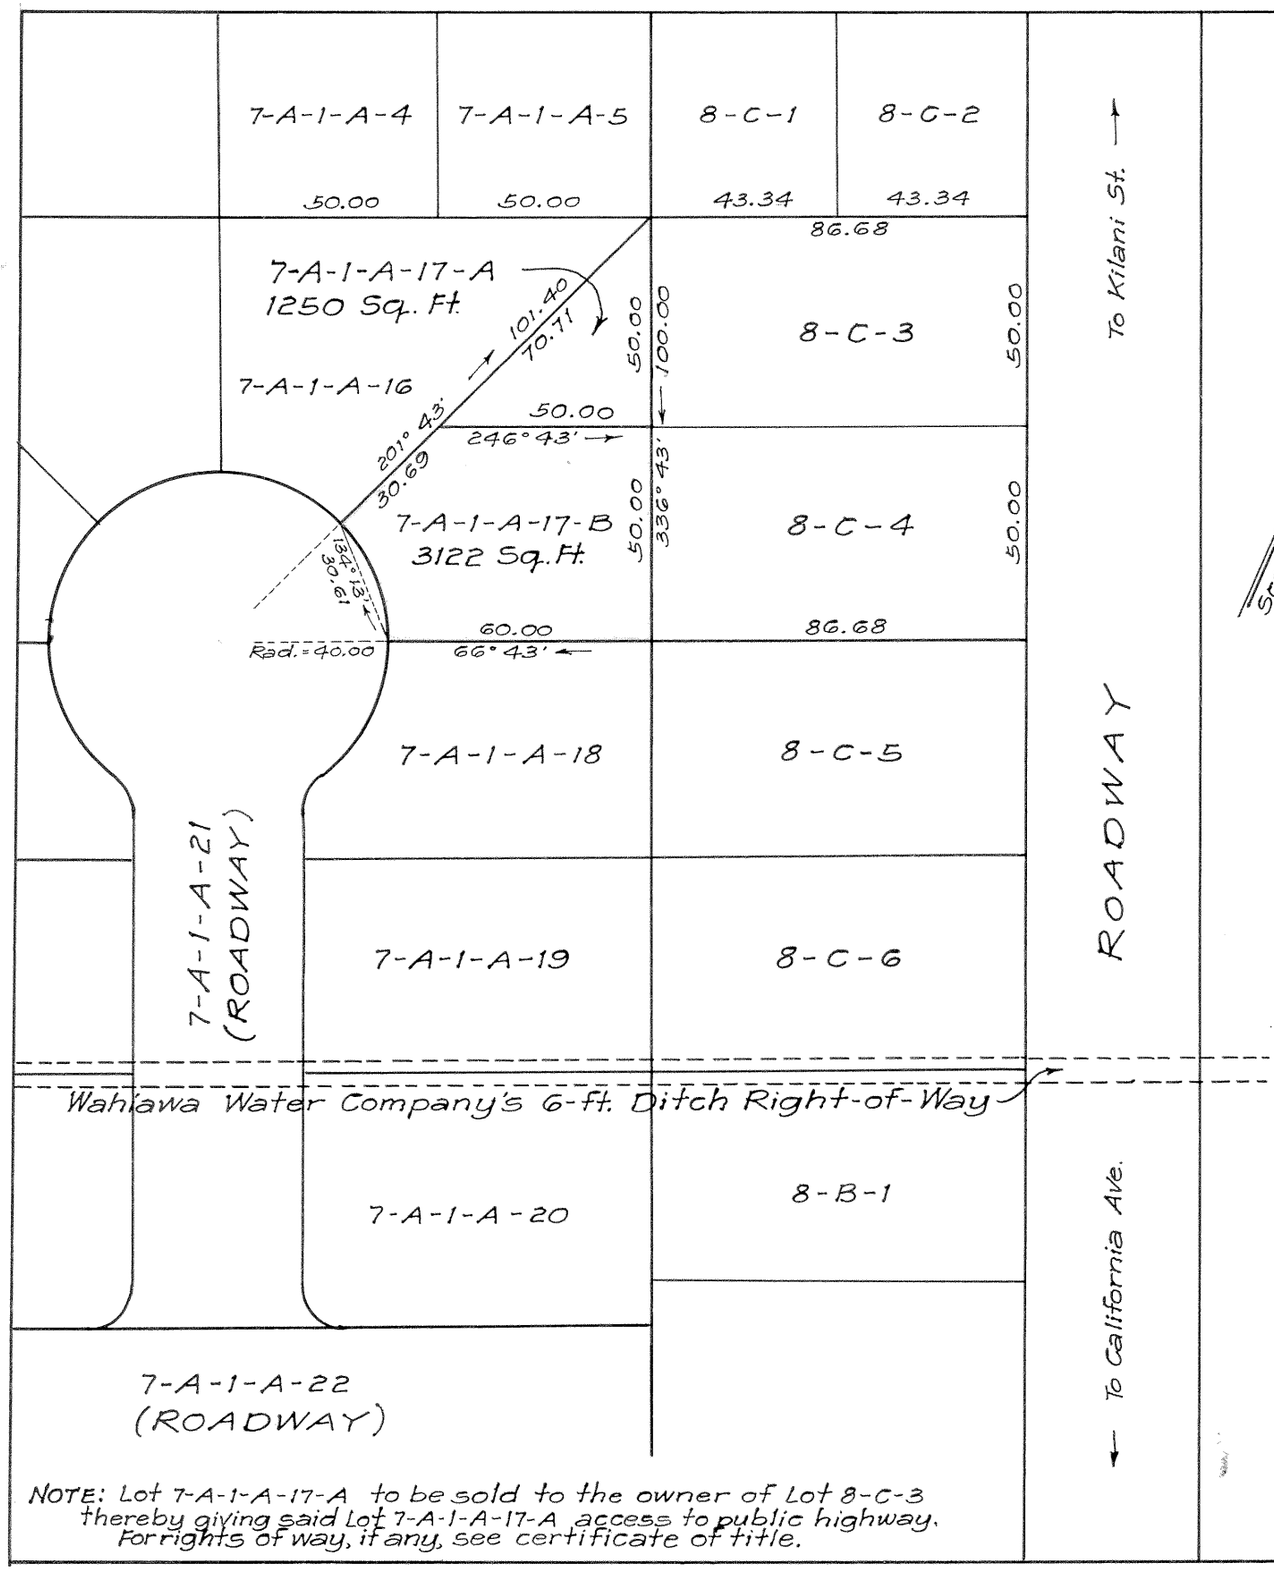


NOTE: Lot 7-A-1-A-17-A to be sold to the owner of Lot 8-C-3 thereby giving said Lot 7-A-1-A-17-A access to public highway. For rights of way, if any, see certificate of title.

Tax Map Key: 7-4-04

MAP 54

TRUE NORTH

Scale: 1 inch = 40 feet

# LAND COURT

## TERRITORY OF HAWAII

SUBDIVISION OF LOT 7-A-1-A-17
OF LAND COURT APPLICATION 12
AS SHOWN ON MAP 52, FILED IN THE OFFICE OF
THE ASSISTANT REGISTRAR OF THE LAND COURT
INTO LOTS 7-A-1-A-17-A AND 7-A-1-A-17-B.
TOWNSITE OF WAHIAWA, WAIALUA, OAHU, T. H.
Scale: 1 inch = 40 feet.

419 S. M. Damon Bldg.
Honolulu, T. H.
December 1, 1939.

WRIGHT, HARVEY AND WRIGHT,
Stanley Wright
Surveyor and Maker of Plan
Registered Certificate 8-5

STANLEY WRIGHT
REGISTERED LAND SURVEYOR
No. 8
HAWAII, U.S.A.

OWNER: WAHIAWA WATER CO., LTD.
A. Wilson
Vice-President.

Owner's Certificate of Title: 1826

I hereby certify that the map hereon being a subdivision of Land Court Application 12, as herein entitled, has been examined and checked as to form and mathematical correctness, and that it has been approved by Order of the Judge of the Land Court dated December 19, 1939.

Honolulu, T.H.
Dec. 19, 1939.

L. M. Whitehouse.
Surveyor, Territory of Hawaii.

By: Robert D. King
Principal Cadastral Engineer.

Filed Dec 9, 1939
[illegible]
Registrar

10" X 15" = 1 sq. ft.