Map 56

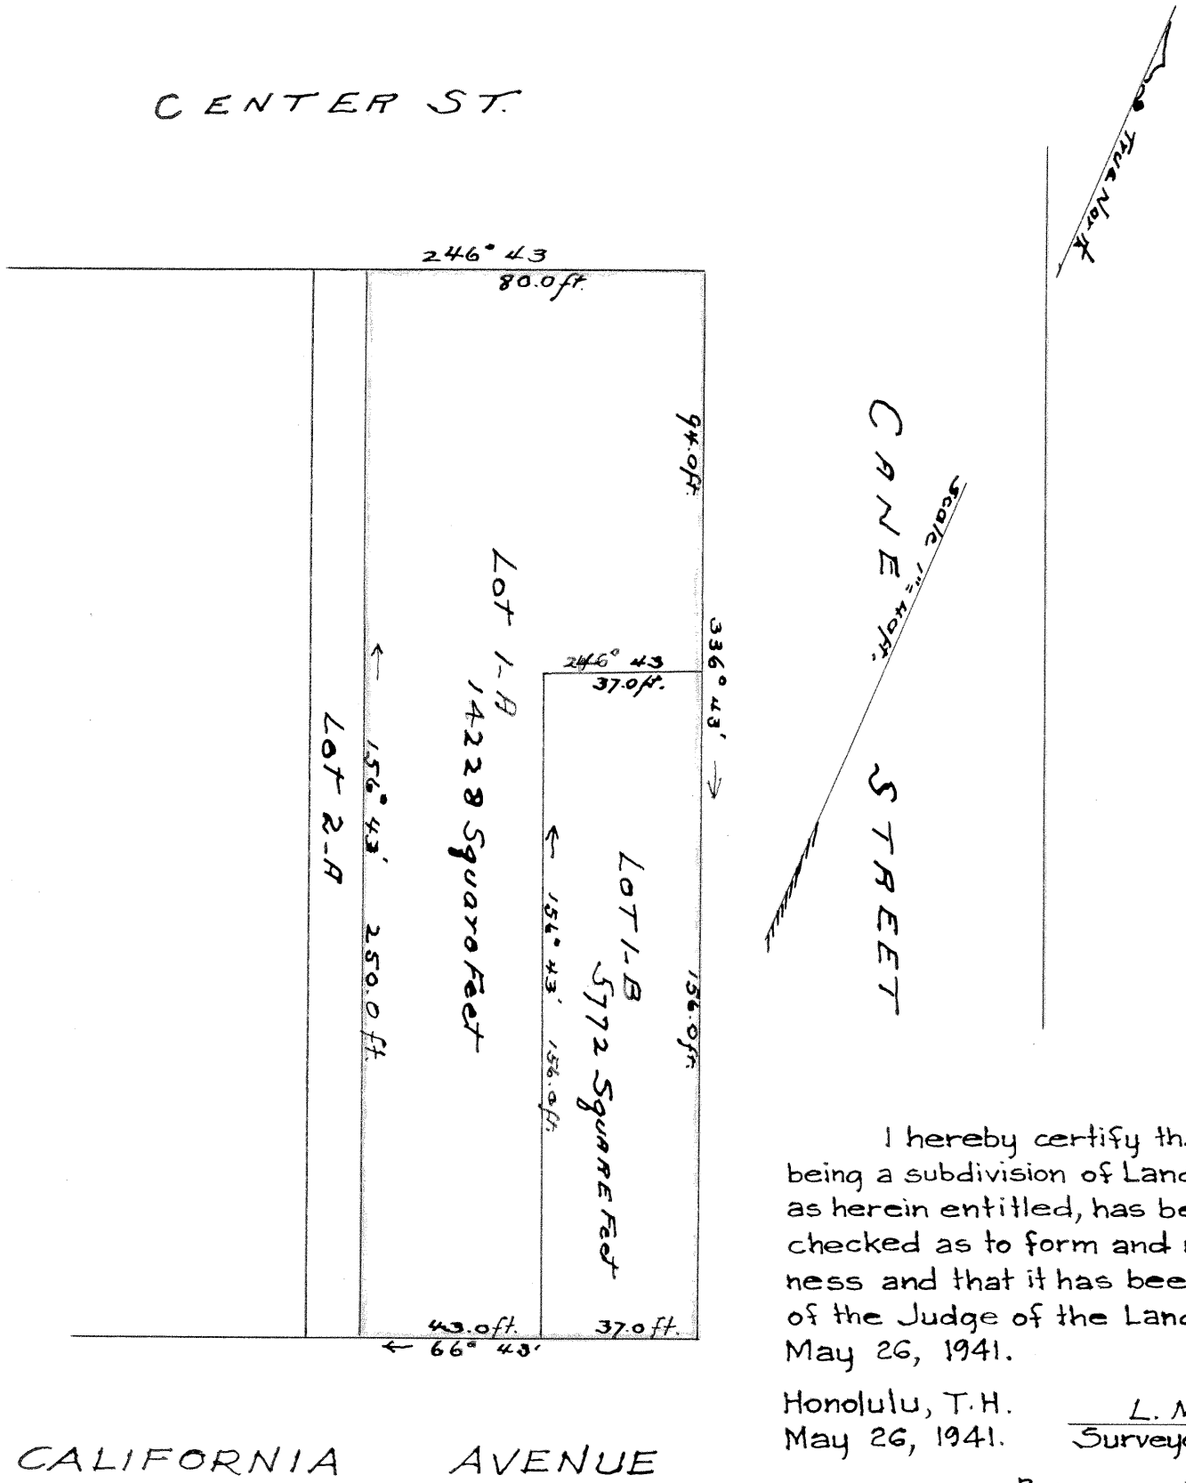

LAND COURT

TERRITORY OF HAWAII

SUBDIVISION OF LOT 1 OF THE SUBDIVISION OF LOT 12 OF THE SUBDIVISION OF LAND COURT APPLICATION 12 AS SHOWN ON MAP 4, FILED IN THE OFFICE OF THE ASSISTANT REGISTRAR OF THE LAND COURT INTO LOTS 1-A and 1-B

WAHIAWA TOWNSITE, WAHIAWA, OAHU, T.H.

Scale 1 inch = 40 feet

Honolulu T.H.
May 12. 1941

O. L. Sorenson
Surveyor and Maker of Plan
Reg No. 97-S.

O. L. SORENSON
REGISTERED LAND SURVEYOR
No. 97
HAWAII, U.S.A.

Owner:- Oahu Railway & Land Company
by A. W. Van Valkenburg
Its Secretary

Owner's Certificate of Title 118

I hereby certify that the map hereon being a subdivision of Land Court Application 12 as herein entitled, has been examined and checked as to form and mathematical correctness and that it has been approved by Order of the Judge of the Land Court dated May 26, 1941.

Honolulu, T.H.
May 26, 1941.

L. M. Whitehouse
Surveyor, Territory of Hawaii.

By: Robert D. King
Principal Cadastral Engineer.

Filed May 20, 1941
Abraham K. Akana
Assistant Registrar

Tax Map Key 7-4-06

10" x 15" = 1 Sq. Ft.