12

MAP 57

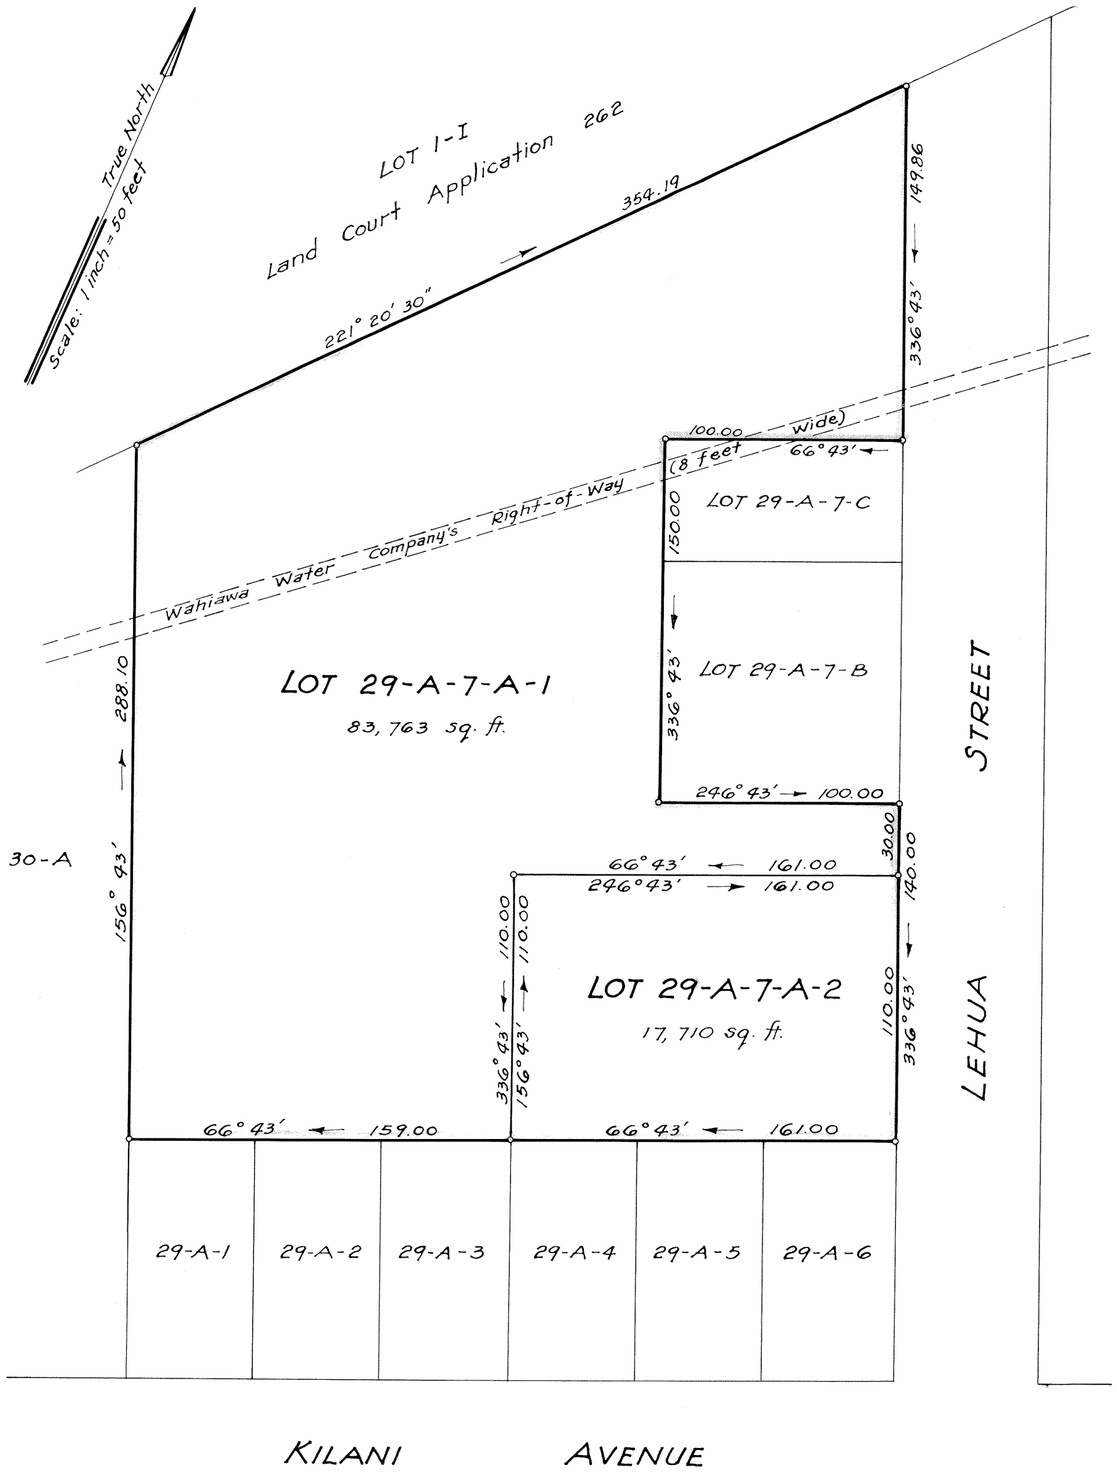

LAND COURT
TERRITORY OF HAWAII

LAND COURT APPLICATION 12
SUBDIVISION OF LOT 29-A-7-A
AS SHOWN ON MAP 55 FILED IN THE OFFICE OF THE ASSISTANT REGISTRAR OF THE LAND COURT INTO LOTS 29-A-7-A-1 AND 29-A-7-A-2

SITUATED AT WAHIAWA, WAIALUA, OAHU, T. H.

Scale: 1 inch = 50 feet

September 16, 1941
333-338 Dillingham Bldg.
Honolulu, T.H.

JAMES B. MANN
REGISTERED LAND SURVEYOR
No. 75
HAWAII, U.S.A.

James B. Mann
Registered Professional Surveyor
Certificate Number 75
Land Court Surveyor
Certificate Number 1

OWNER: Margaret Jane Lightfoot
By A. A. Strauss
Her Atty

Owner's Certificate of Title: 740

I hereby certify that the map hereon being a subdivision of Land Court Application ....12....., as herein entitled, has been examined and checked as to form and mathematical correctness and that it has been approved by Order of the Judge of the Land Court dated October 20, 1941.

Honolulu, T. H.
Oct. 20, 1941.

L. M. WHITEHOUSE
Surveyor, Territory of Hawaii.
By: Robert D. King
Principal Cadastral Engineer.

Filed Oct. 2, 1941
Abraham W. Akana
Assistant Registrar

NOTE:
For Rights-of-Way, if any, see certificate of title.
Also see petition for subdivision.

Tax Map Key: 7-4-05:17

15" x 21" = 2.2 ft