LAND COURT
TERRITORY OF HAWAII

LAND COURT APPLICATION 12
WAHIAWA COLONY TRACT

CONSOLIDATION OF LOTS 13-B, 13-C, AND 13-D
AS SHOWN ON MAP 5 AND
RESUBDIVISION OF SAID CONSOLIDATION INTO
LOTS 216 TO 224 INCLUSIVE

WAHIAWA, WAIALUA, OAHU, T. H.

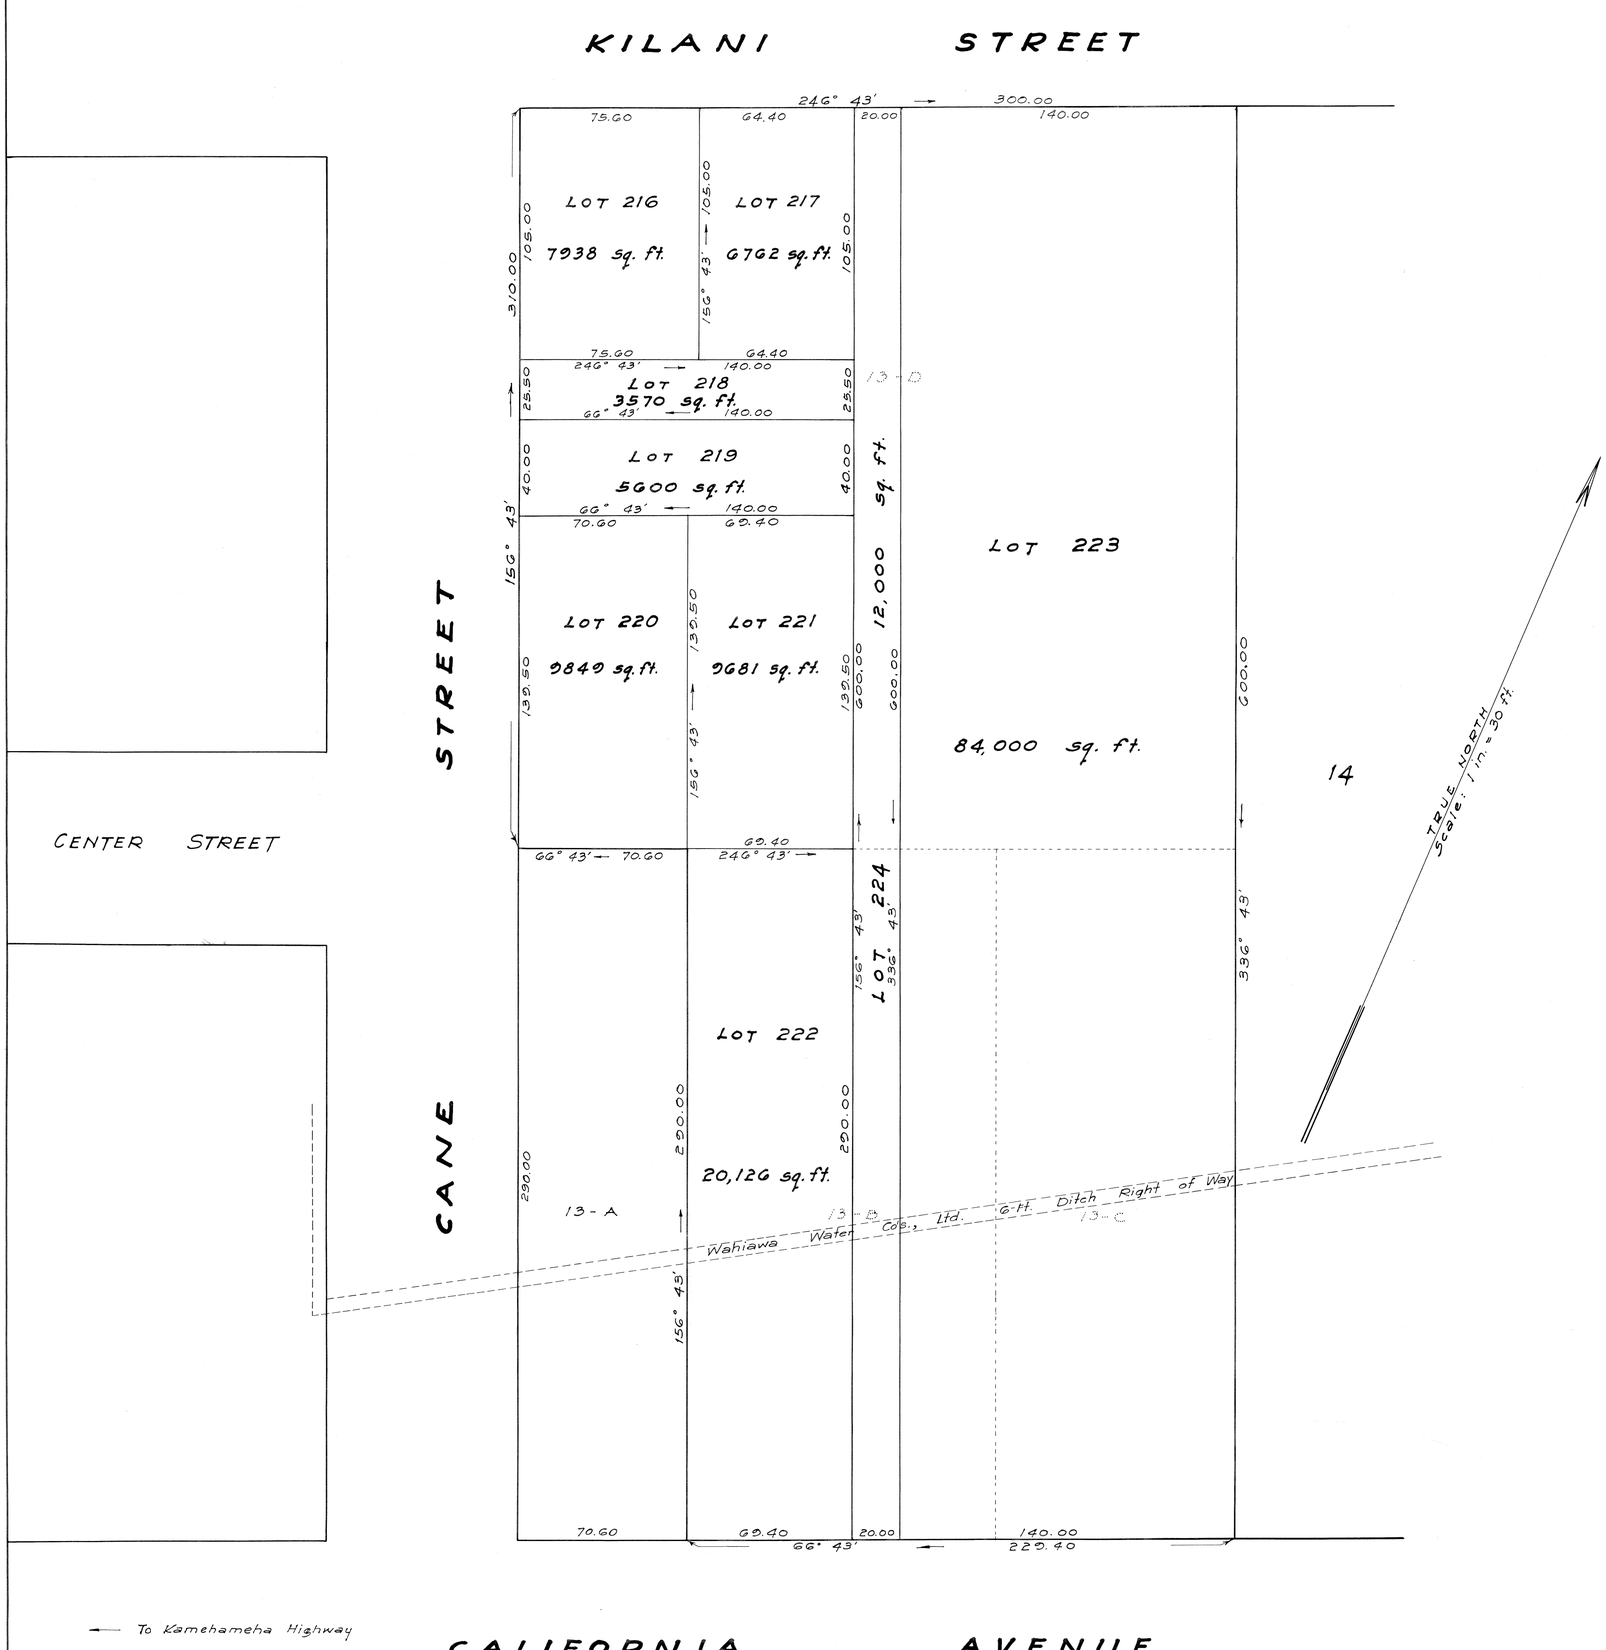

February 7, 1946
23 Dillingham Bldg. Annex
Honolulu, T. H.

REGISTERED LAND SURVEYOR No. 232 BERNARD H. McKEAGUE HAWAII, U.S.A.

Bernard H. McKeague
Registered Land Surveyor 232
Land Court Surveyor Certificate 43

OWNERS': APPLIANCES & AUTOMOTIVES, LIMITED AND CHONG KAM SING

OWNERS' CERTIFICATE OF TITLE No. 30,846

AUTHORIZED AND APPROVED BY ORDER OF THE JUDGE OF THE LAND COURT DATED MARCH 19, 1946
BY ORDER OF THE COURT

P. H. Mulholland
REGISTRAR OF THE LAND COURT

Filed Mar. 4, 1946
Abraham N. Akana
Assistant Registrar

Tax Map Key: 7-4-08:3
F.B. 1: 3:48

30" × 36" = 7.5 sq. ft.