MAP 70

LAND COURT

TERRITORY OF HAWAII

LAND COURT APPLICATION 12

CONSOLIDATION OF LOT 15 AS SHOWN ON MAP 23 AND LOT 16-B AS SHOWN ON MAP 35 AND RESUBDIVISION OF SAID CONSOLIDATION INTO LOTS 227 AND 228

AT WAHIAWA, WAIALUA, OAHU, T.H.

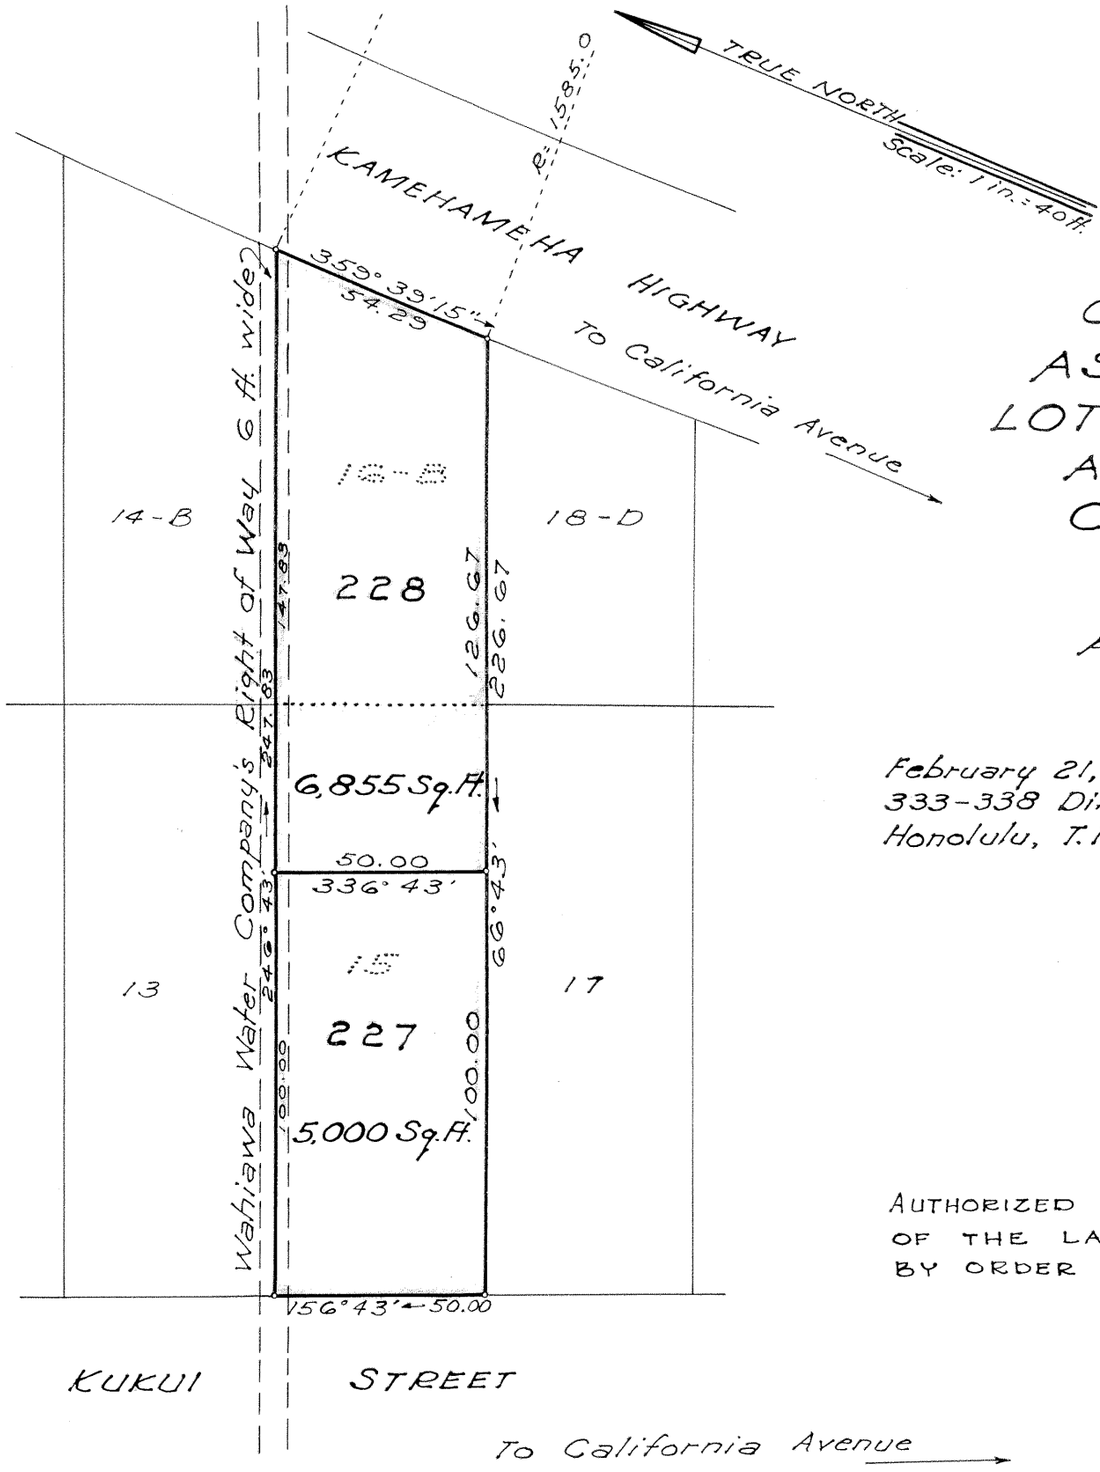

February 21, 1949
333-338 Dillingham Bldg.
Honolulu, T.H.

JAMES B. MANN
REGISTERED LAND SURVEYOR
No. 75
HAWAII, U.S.A.

James B Mann
Registered Professional Surveyor
Certificate Number 75
Land Court Surveyor
Certificate Number 1

OWNER: ELLA HENRIETTA WARD

OWNER'S CERTIFICATES OF TITLE: 15,019
17,131

AUTHORIZED AND APPROVED BY ORDER OF THE JUDGE OF THE LAND COURT DATED MARCH 7, 1949.
BY ORDER OF THE COURT.
[signature]
REGISTRAR OF THE LAND COURT

Filed Mar. 4, 1949
Abraham W. Akeno
Assistant Registrar

Tax Map Key: 7-3-04: 5 and 15

10" X 15" = 1.04 Sq. Ft.