MAP 71

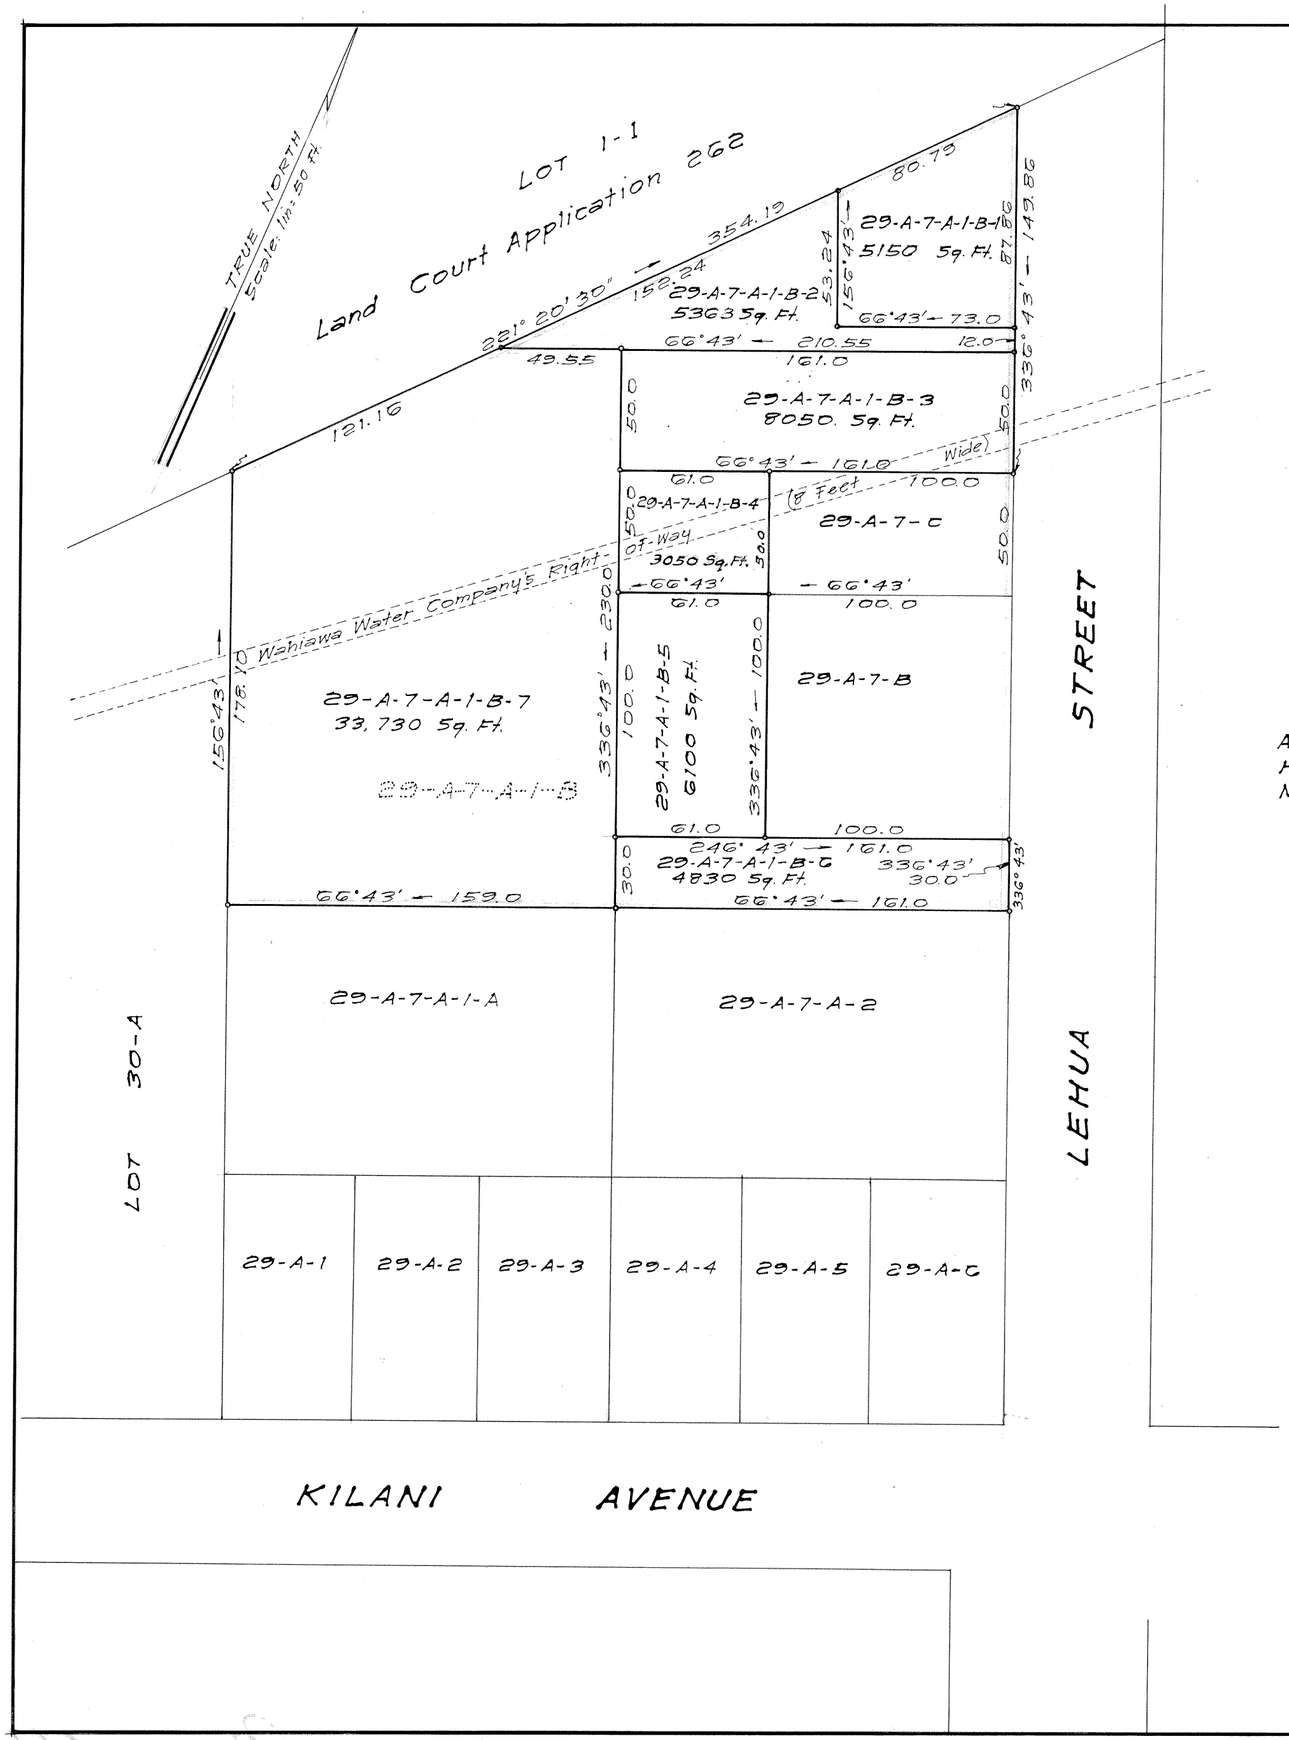

LAND COURT

TERRITORY OF HAWAII

LAND COURT APPLICATION 12

SUBDIVISION OF LOT 29-A-7-A-1-B

AS SHOWN ON MAP 58, FILED IN THE OFFICE OF THE ASSISTANT REGISTRAR OF THE LAND COURT INTO LOTS 29-A-7-A-1-B-1 TO 29-A-7-A-1-B-7 INCLUSIVE

SITUATED AT WAHIAWA, WAIALUA, OAHU, T. H.

Adjacent O.R. + L. Shops
Honolulu, T. H
March 14, 1949

CLARENCE J. OLDS
REGISTERED LAND SURVEYOR
No. 84-S
HAWAII, U.A.S.

LAW & WILSON
Clarence J. Olds
Surveyor and Maker of Plan
Registered Certificate 84-S

OWNERS: Howard Shigeo Hisamoto
Shigeo Nishimura
Sadashige Fujiwara

OWNER'S CERTIFICATE OF TITLE: 38,511

AUTHORIZED AND APPROVED BY ORDER OF THE JUDGE OF THE LAND COURT DATED APRIL 12, 1949.

BY ORDER OF THE COURT

[signature]
REGISTRAR OF THE LAND COURT

Filed Apr. 6, 1949
Abraham W. Akana
Assistant Registrar

Tax Map Key: 7-4-05 (271)

15" x 21" = 2.2 ¢