MAP 72

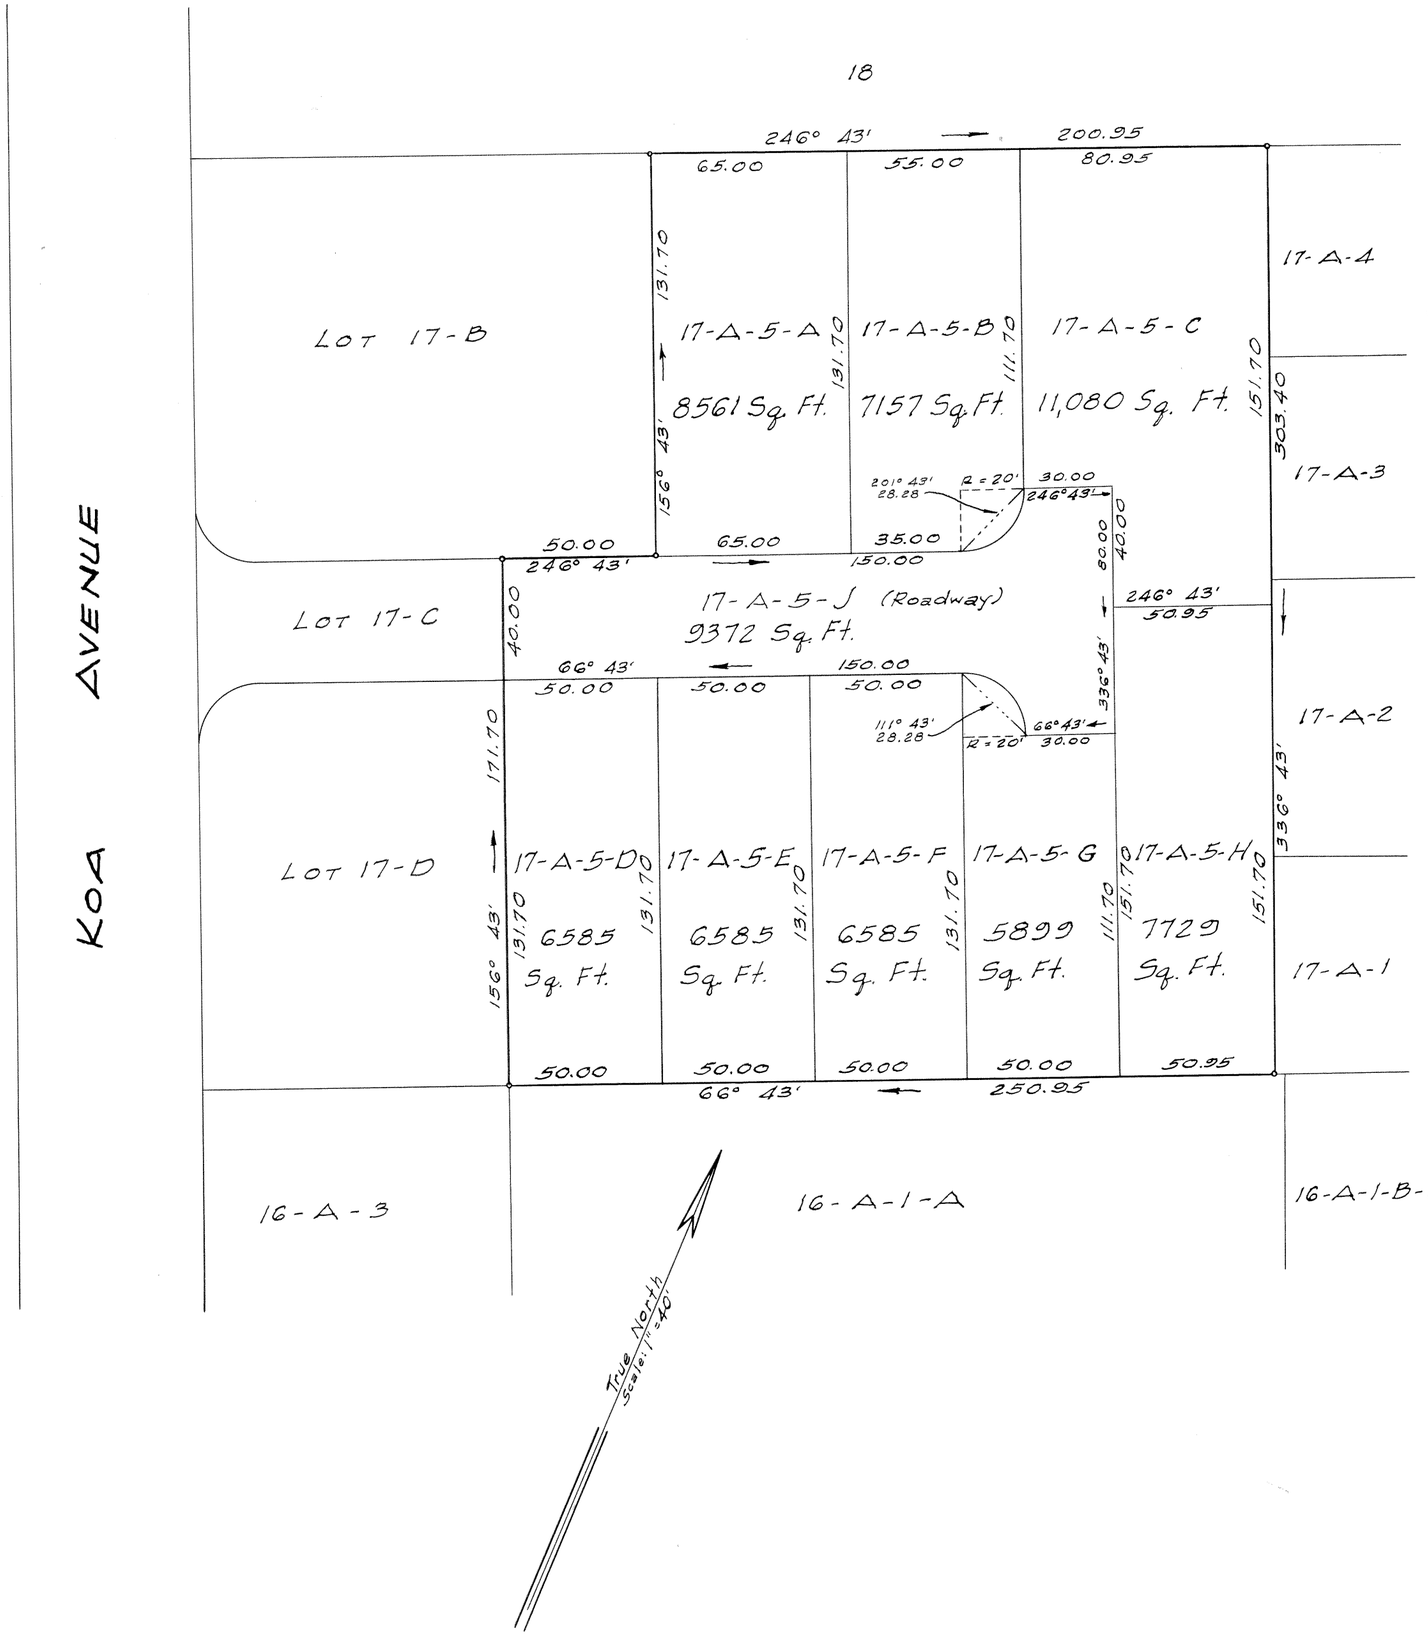

LAND COURT

TERRITORY OF HAWAII

LAND COURT APPLICATION 12

SUBDIVISION OF LOT 17-A-5 AS SHOWN ON MAP 65
INTO LOTS 17-A-5-A TO 17-A-5-H (INCLUSIVE)
AND LOT 17-A-5-J (ROADWAY)
AT WAHIAWA, WAIALUA, OAHU, T. H.

December 1, 1949
22-Dillingham Bldg. Annex
Honolulu, T. H.

BERNARD H. McKEAGUE
REGISTERED
No 232
HAWAII, U.S.A.

Bernard H. McKeague
Registered Land Surveyor 232
Land Court Surveyor 43

OWNERS: DAVID LEE WATSON 73% Int.
ROBERT BEATTY EBERT 20% Int.
KAZUO YANAGIDA 7% Int.

OWNERS' CERTIFICATE OF TITLE No. 39,625

AUTHORIZED AND APPROVED BY ORDER OF THE JUDGE
OF THE LAND COURT DATED DECEMBER 29, 1949
BY ORDER OF THE COURT
J. P. Mulholland
REGISTRAR OF THE LAND COURT.

Filed Dec 28, 1949
J. P. Mulholland Registrar

Tax Map Key: 7-4-09

15" X 21" = 2.2 Sq. Ft.