MAP 75

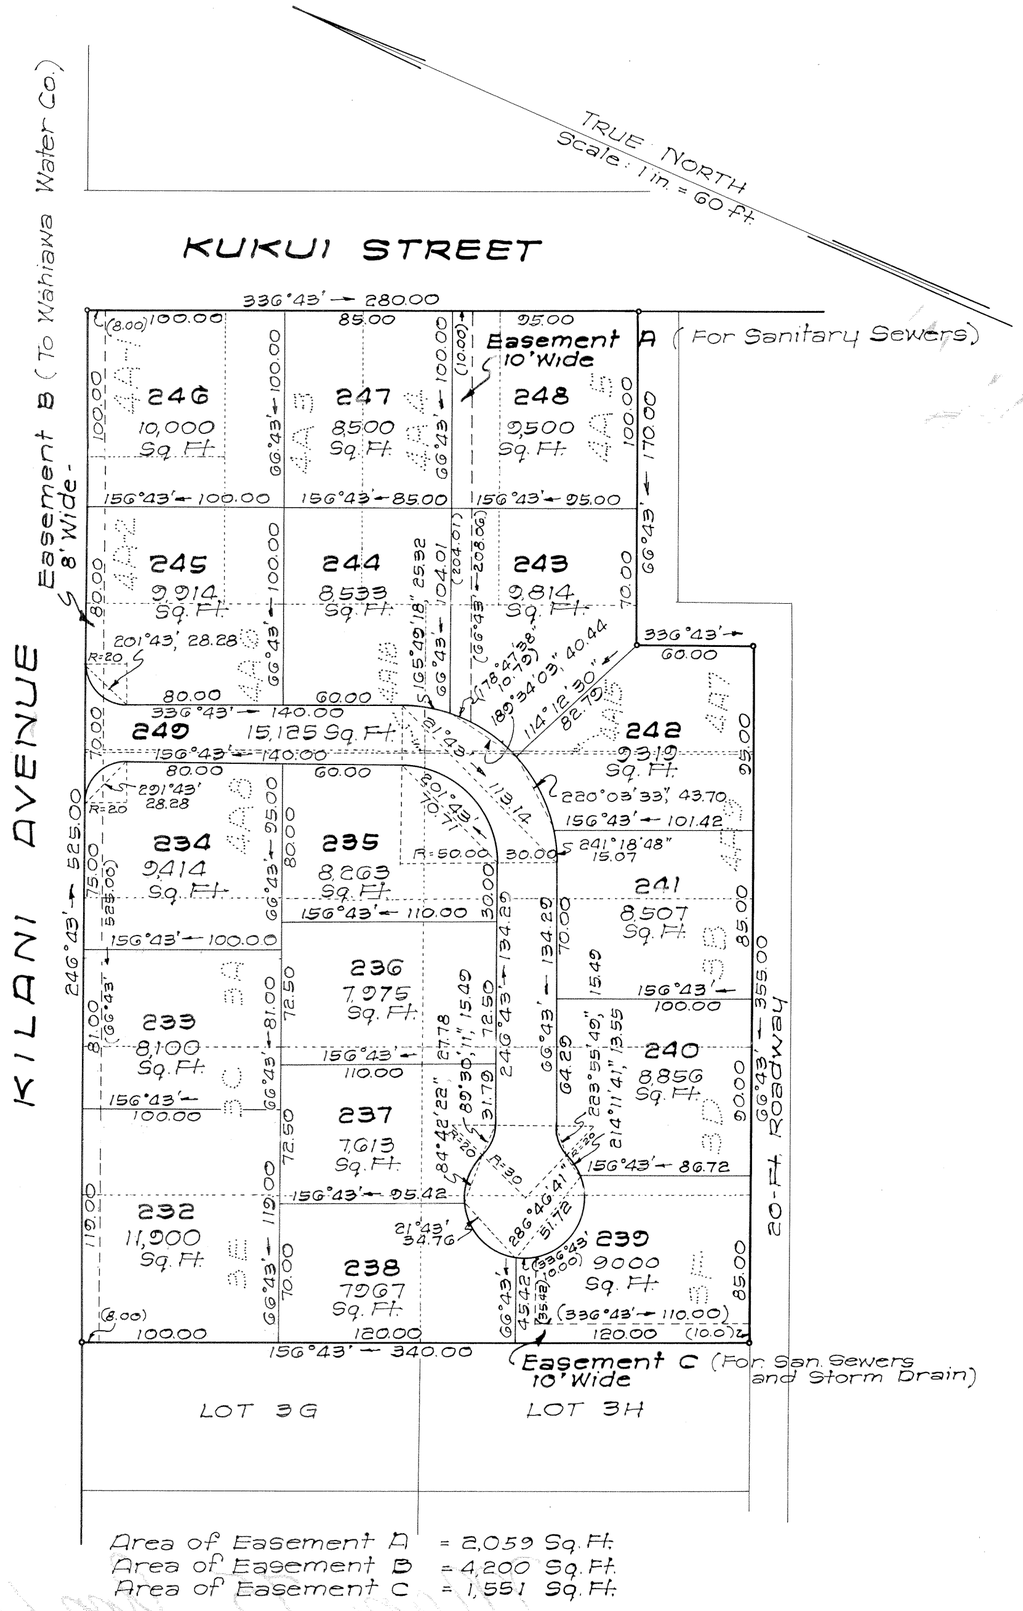

Area of Easement A = 2,059 Sq. Ft.
Area of Easement B = 4,200 Sq. Ft.
Area of Easement C = 1,551 Sq. Ft.

LAND COURT

TERRITORY OF HAWAII

LAND COURT APPLICATION 12

CONSOLIDATION OF LOTS 3A TO 3F, INCLUSIVE, 4A-1 TO 4A-9, INCLUSIVE, 4A-15 AND 4A-16 AS SHOWN ON MAP 17 AND RESUBDIVISION OF SAID CONSOLIDATION INTO LOTS 232 TO 249, INCLUSIVE DELINEATION OF EASEMENTS A, B AND C OVER AND ACROSS LOTS 243, 248, 232, 233 234, 249, 245, 246 AND 239

AT WAHIAWA, OAHU, T.H.

205 Merchant St.
Honolulu, T.H.
May 23, 1951

MARCELLINO P. CORREA REGISTERED LAND SURVEYOR No. 259 HAWAII, U.S.A.

R. M. Towill
Registered Land Surveyor
Certificate No. 151

By: Marcellino P. Correa
Registered Land Surveyor
Certificate No. 259

OWNER: HAWAIIAN PINEAPPLE COMPANY, LIMITED

Owner's Certificate of Title: 11,850

AUTHORIZED AND APPROVED BY ORDER OF THE JUDGE OF THE LAND COURT, DATED: JUNE 14, 1951.
BY ORDER OF THE COURT:

P. D. Mulholland
REGISTRAR OF THE LAND COURT.

Filed June 6, 1951
P. D. Mulholland
Registrar

Tax Map Key: 7-3-04-26
2973

15" × 21" = 2.2 Sq. Ft.