MAP 76

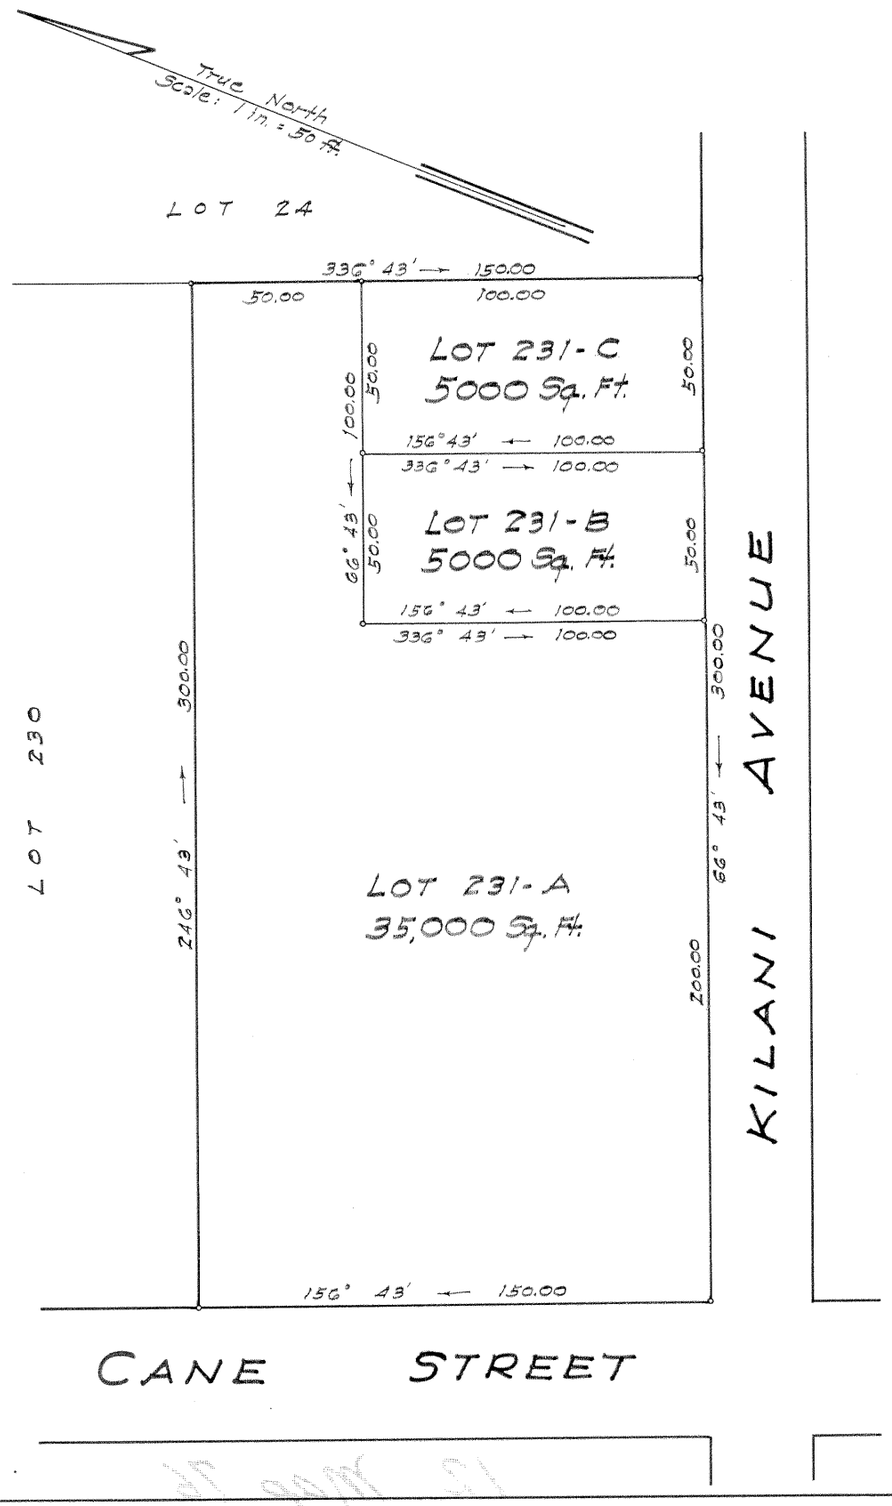

LAND COURT

TERRITORY OF HAWAII

LAND COURT APPLICATION 12

SUBDIVISION OF LOT 231
AS SHOWN ON MAP 74
INTO LOTS 231-A TO 231-C

WAHIAWA, OAHU, T. H.

July 16, 1951
22 Dillingham Bldg. Annex
Honolulu, T. H.

BERNARD H. McKEAGUE
REGISTERED LAND SURVEYOR
No 232
HAWAII, U.S.A.

Bernard H. McKeague
Registered Land Surveyor 232
Land Court Surveyor Certificate 43

OWNER: A & A INVESTMENT COMPANY LIMITED
OWNER'S CERTIFICATE OF TITLE NO. 41,948

AUTHORIZED AND APPROVED BY ORDER OF THE
JUDGE OF THE LAND COURT DATED AUGUST 3, 1951.
BY ORDER OF THE COURT.
REGISTRAR OF THE LAND COURT

Filed Aug 2, 1951
Registrar

TAX MAP KEY: 7-4-07:2

10" x 15" = 1.0 Sq. Ft.

1 certificate only