MAP 79

LAND COURT

TERRITORY OF HAWAII

LAND COURT APPLICATION 12

CONSOLIDATION OF LOTS 30-A-1 AND 30-A-2
AS SHOWN ON MAP 63
THE RESUBDIVISION OF SAID CONSOLIDATION
INTO LOTS 254 TO 258 (INCLUSIVE)
AND THE DESIGNATION OF EASEMENT "D"

AT WAHIAWA, OAHU, T. H.

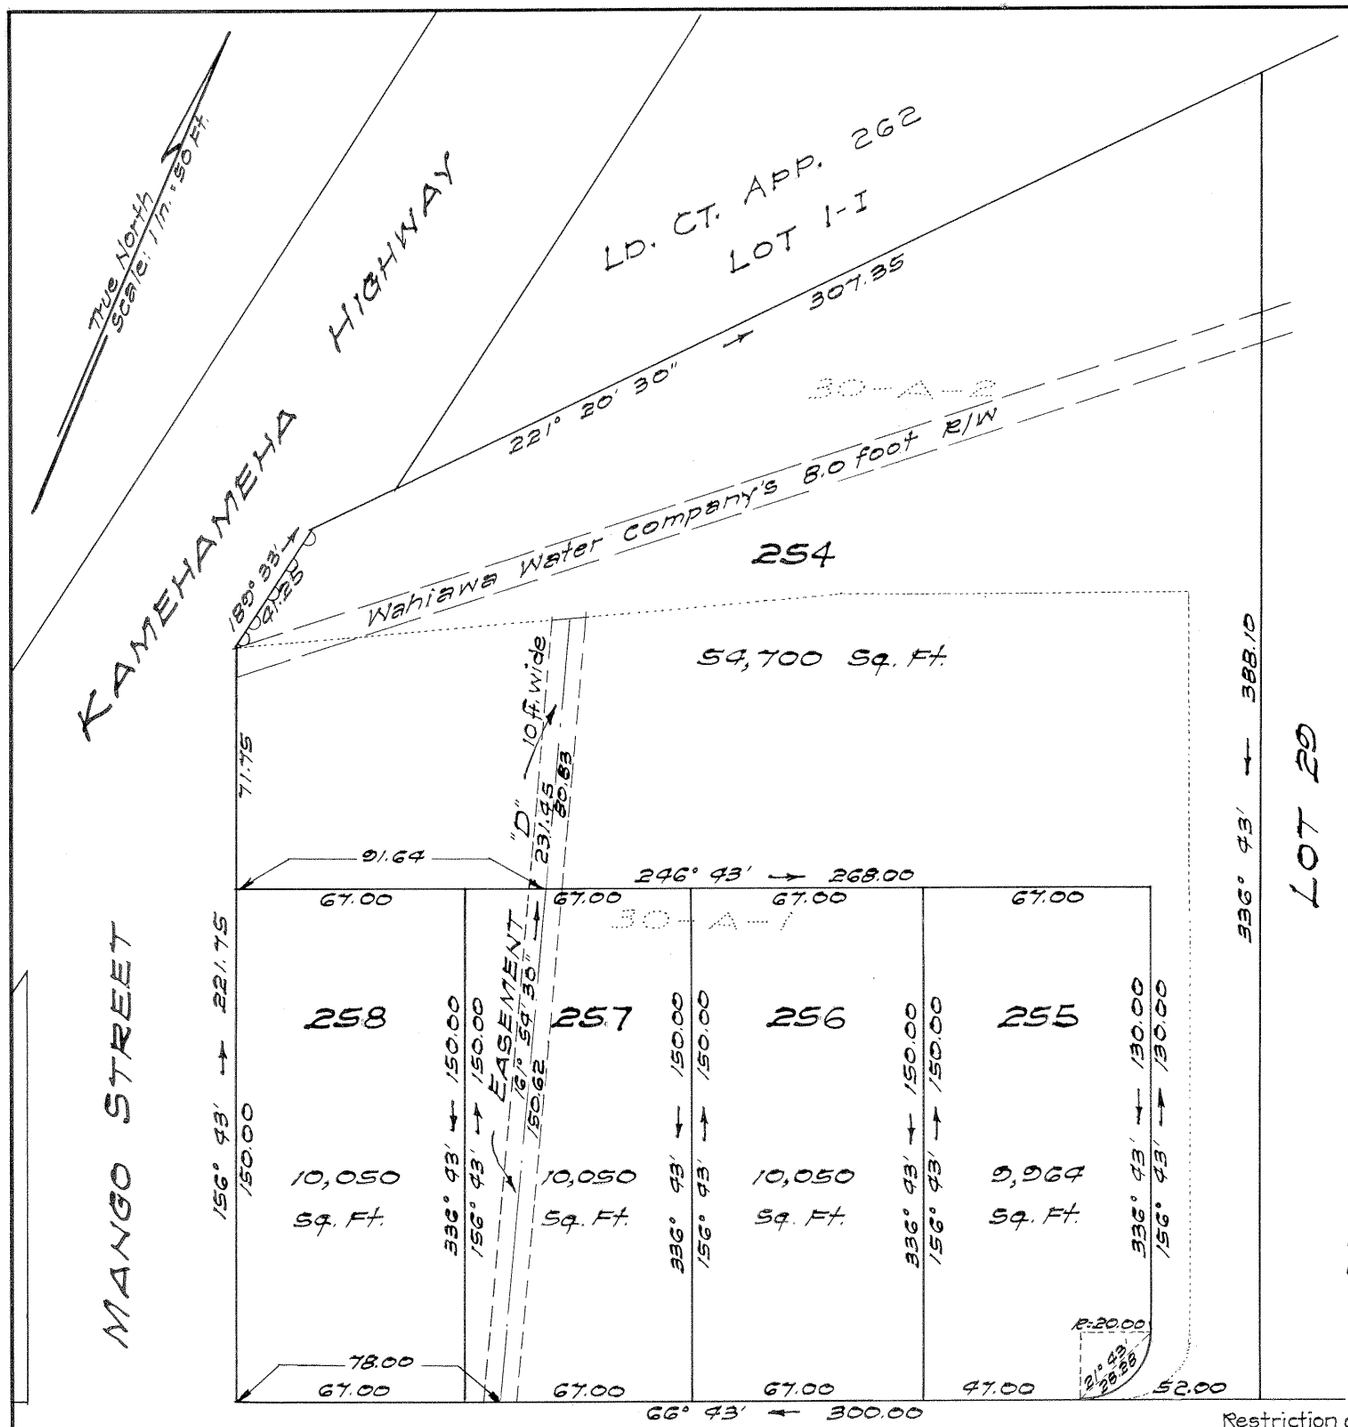

95 Merchant Street
Honolulu, T. H.
July 11, 1951

WALTER P. THOMPSON
REGISTERED LAND SURVEYOR
No. 218
HAWAII, U.S.A.

Walter P. Thompson
Registered Land Surveyor
Registered Certificate 218 E.S.

OWNERS: Harry Yet Chang
Annie Young Chang

OWNERS' CERTIFICATE OF TITLE: 29,009

AUTHORIZED AND APPROVED BY ORDER OF THE JUDGE OF THE LAND COURT DATED APRIL 30, 1952.
BY ORDER OF THE COURT.

P. D. Lumbholland
REGISTRAR OF THE LAND COURT

Filed Apr. 24, 1952
Abraham Y. Akana
Assistant Registrar

EASEMENT "D"
LOT 254 = 808 Sq. Ft.
LOT 257 = 1506 Sq. Ft.

Restriction of vehicle access rights affecting Lot 254 as shown hereon has been added on by Order of the Judge of the Land Court dated September 21, 1979.
Honolulu, Hawaii
September 21, 1979 Kazutaka Saiki
State Land Surveyor

denotes no vehicle access permitted.

Tax Map Key: 7-4-05

10" X 15" = 1.0 Sq. Ft.

1
7