MAP 80

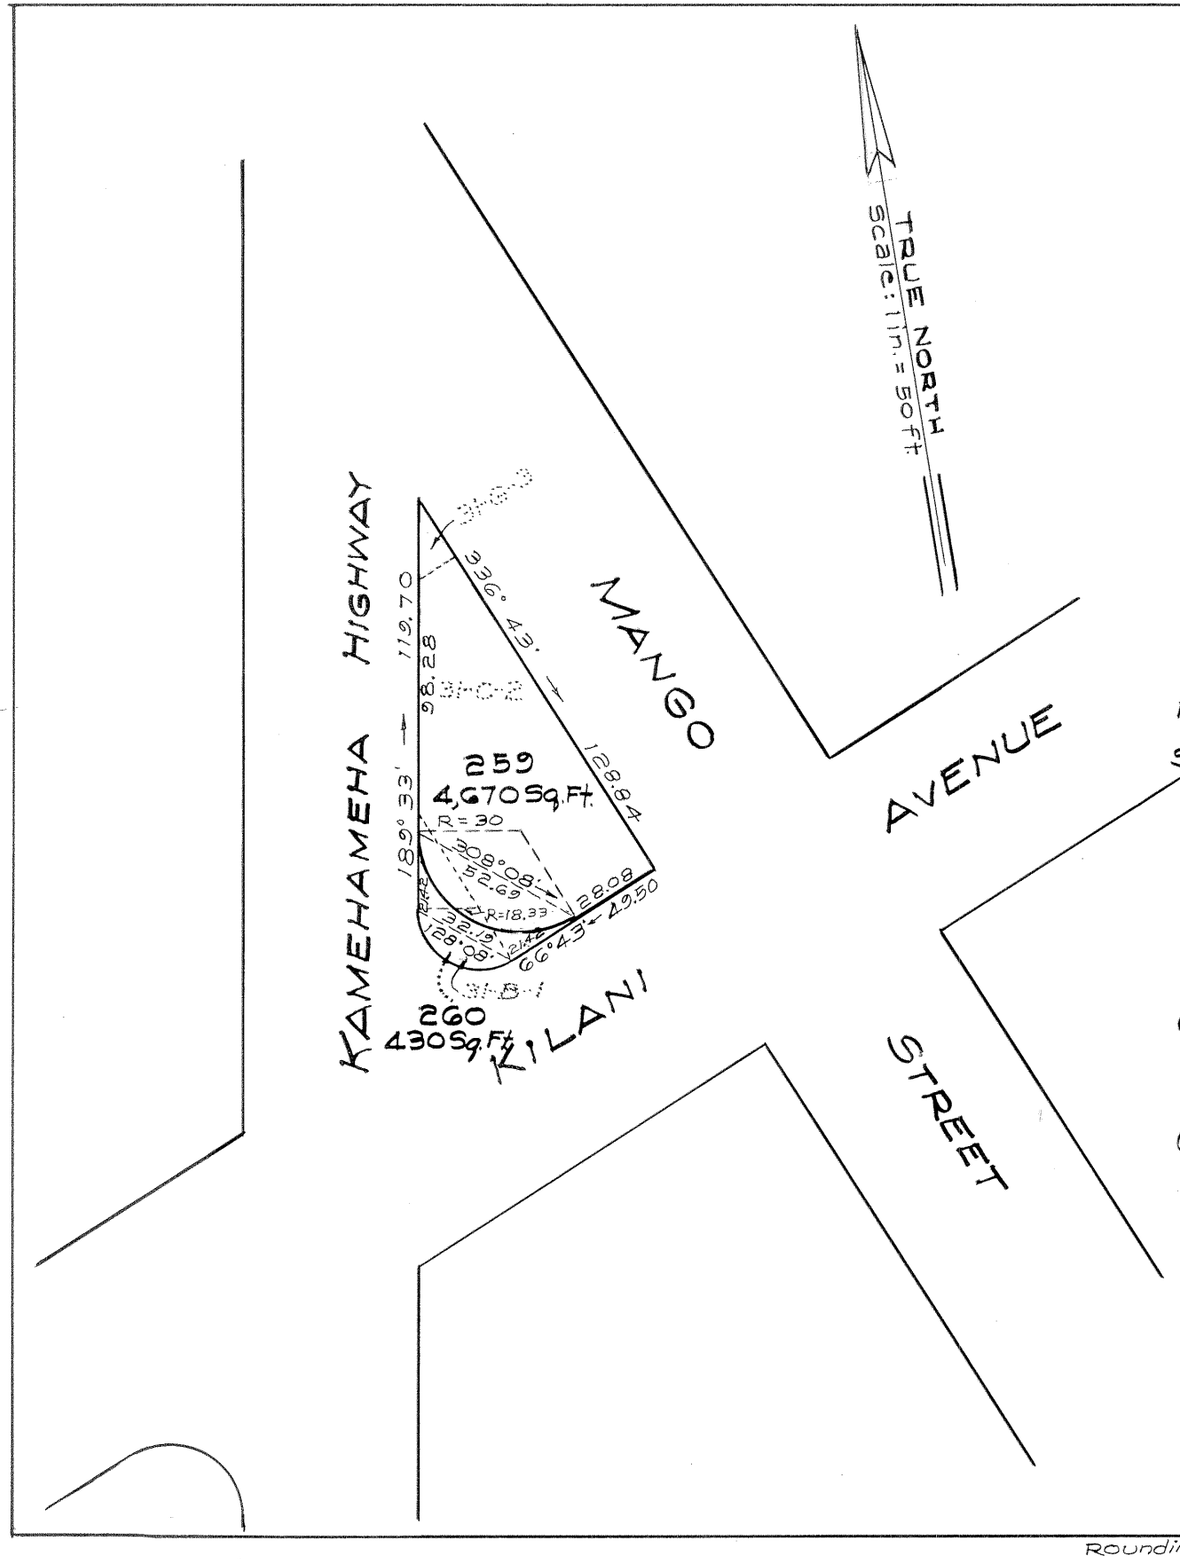

LAND COURT

TERRITORY OF HAWAII

LAND COURT APPLICATION 12

CONSOLIDATION OF LOTS 31-B-1, 31-C-2 AND 31-G-3
AS SHOWN ON MAP 39
AND RESUBDIVISION OF SAID CONSOLIDATION
INTO LOTS 259 AND 260
WAHIAWA, OAHU, T. H.

HONOLULU, T. H.
SEPTEMBER 22, 1952

D. KEALALIO
REGISTERED LAND SURVEYOR
No. 4
HAWAII, U.S.A.

DEPARTMENT OF PUBLIC WORKS
CITY AND COUNTY OF HONOLULU
BUREAU OF PLANS

BY: D. Kealalio
Registered Professional Surveyor
Certificate Number 4-5

OWNERS: Robert Beatty Ebert and Blanche Watson Ebert

OWNERS' CERTIFICATE OF TITLE: 51,670

AUTHORIZED AND APPROVED BY ORDER OF THE JUDGE
OF THE LAND COURT DATED: November 28, 1952
BY ORDER OF THE LAND COURT:

[signature]
REGISTRAR OF THE LAND COURT

Filed Nov. 19, 1952
[signature] Registrar

Tax Map Key: 7-4-05

Rounding Corner
Northeast corner of Kamehameha Highway
& Kilani Avenue
(6-11-1-34)

10" x 15" = 1.0 Sq. Ft.