MAP 81

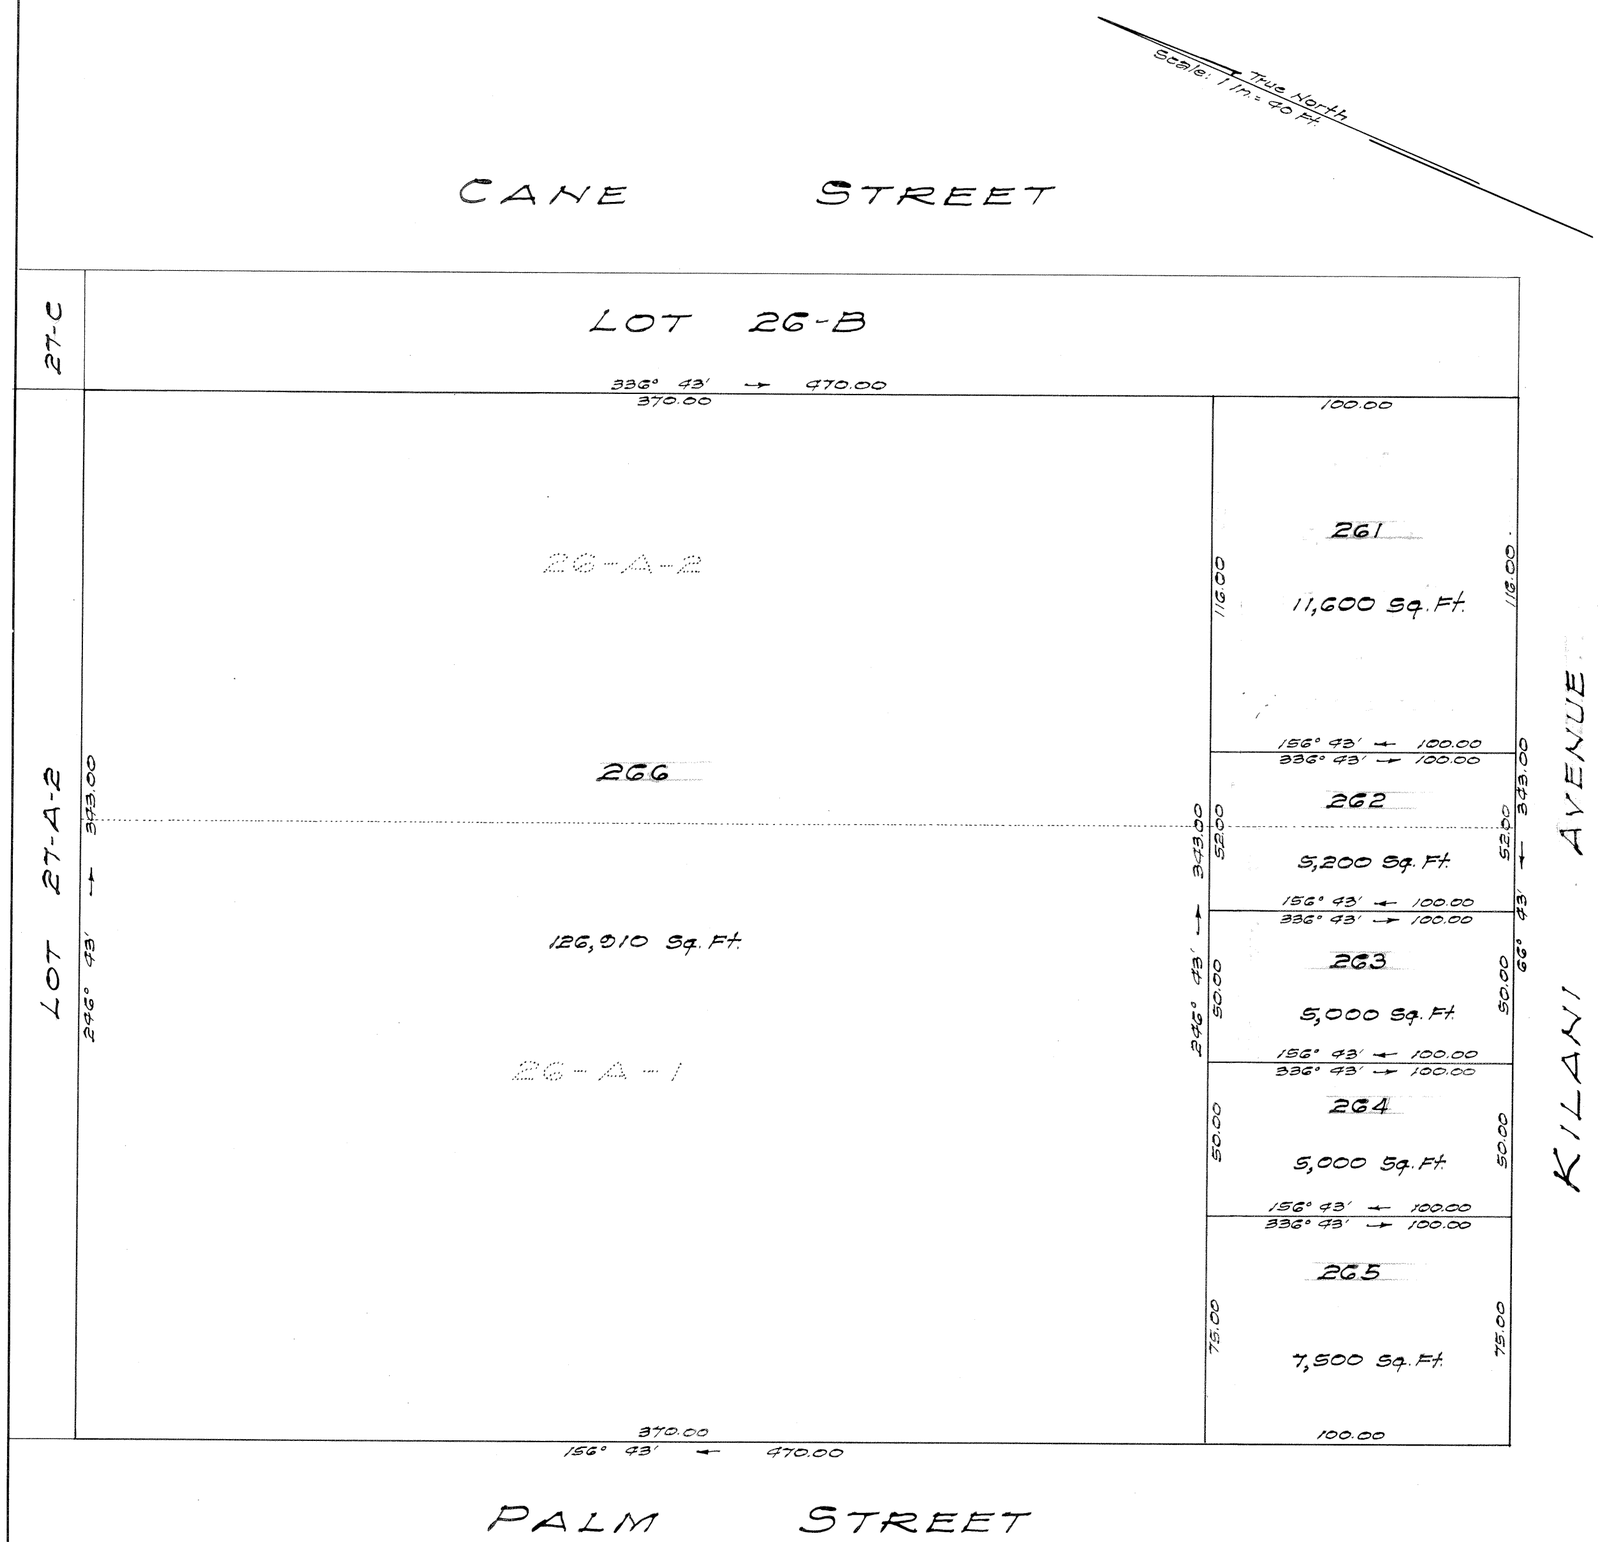

LAND COURT

TERRITORY OF HAWAII

LAND COURT APPLICATION 12

CONSOLIDATION OF LOTS 26-A-1 AND 26-A-2
AS SHOWN ON MAP 11
THE RESUBDIVISION OF SAID CONSOLIDATION
INTO LOTS 261 TO 266 (INCLUSIVE)

AT WAHIAWA, OAHU, T.H.

95 Merchant Street
Honolulu, T.H.
September 27, 1952

WALTER P. THOMPSON
REGISTERED LAND SURVEYOR No. 218
HAWAII, U.S.A.

Walter P. Thompson
Registered Land Surveyor
Registered Certificate 218 E.S.

OWNERS: William Galbraith
Antoinette Marie Galbraith

OWNERS' CERTIFICATE OF TITLE: 49,350

AUTHORIZED AND APPROVED BY ORDER OF THE JUDGE
OF THE LAND COURT DATED DECEMBER 3, 1952
BY ORDER OF THE COURT.

REGISTRAR OF THE LAND COURT

Filed Nov. 19, 1952
Registrar

Tax Map Key: 7-4-06

15" X 21" = 2.10 Sq. Ft.