MAP 83

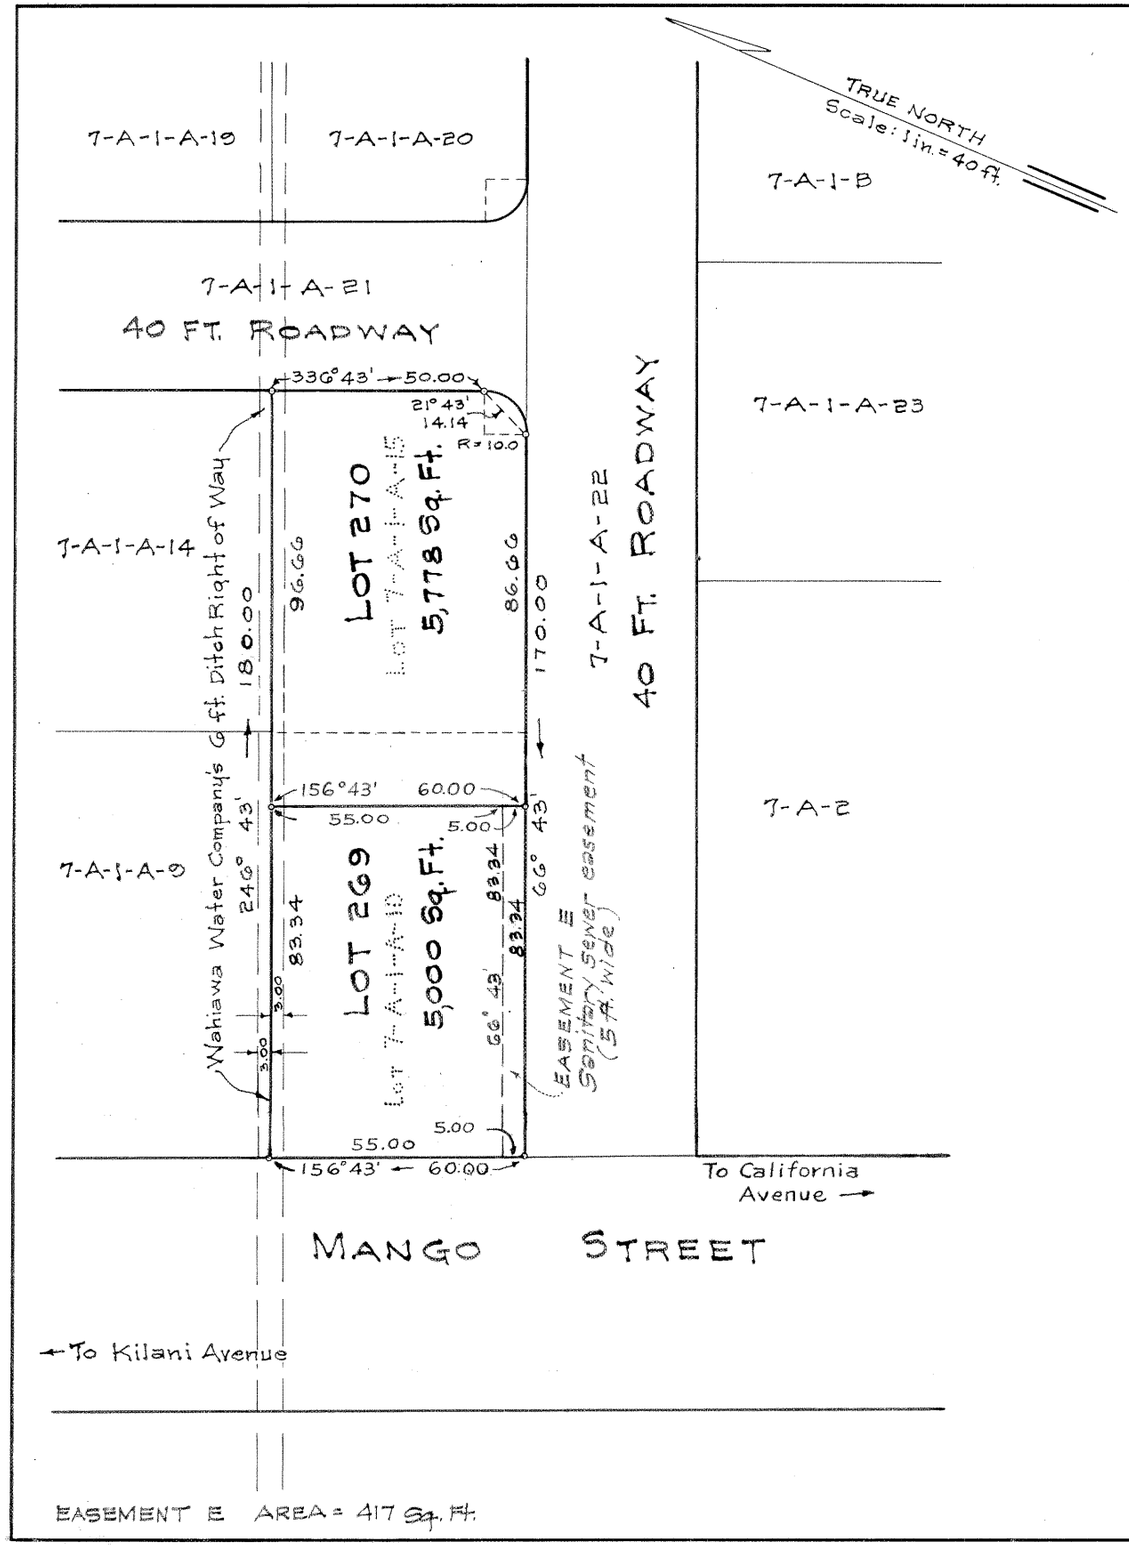

EASEMENT E AREA = 417 Sq. Ft.

LAND COURT

TERRITORY OF HAWAII

LAND COURT APPLICATION 12

CONSOLIDATION OF LOTS 7-A-1-A-15 AND 7-A-1-A-10
AS SHOWN ON MAP 52
AND RESUBDIVISION OF SAID CONSOLIDATION
INTO LOTS 269 AND 270
AND DESIGNATION OF EASEMENT E OVER AND ACROSS LOT 269
WAHIAWA, OAHU, T. H.

August 7, 1953
22 Dillingham Bldg. Annex
Honolulu, T.H.

BERNARD H. McKEAGUE
REGISTERED LAND SURVEYOR
No. 232
HAWAII, U.S.A.

Bernard H. McKeague
Registered Land Surveyor 232
Land Court Surveyor
Certificate No. 43

OWNERS: HARRY SHINICHI SATO AND
MABEL IWAKO SATO
OWNERS' CERTIFICATE OF TITLE NO. 28,761

AUTHORIZED AND APPROVED BY ORDER OF THE JUDGE
OF THE LAND COURT DATED: SEPTEMBER 8, 1953
BY ORDER OF THE COURT.

Abraham W. Akana
Asst. REGISTRAR OF THE LAND COURT
Filed Sept. 2, 1953
Abraham Wakana
Assistant Registrar

Tax Map Key: 7-4-04: 41 & 42

10" x 15" = 1.00 Sq. Ft.