Map 87

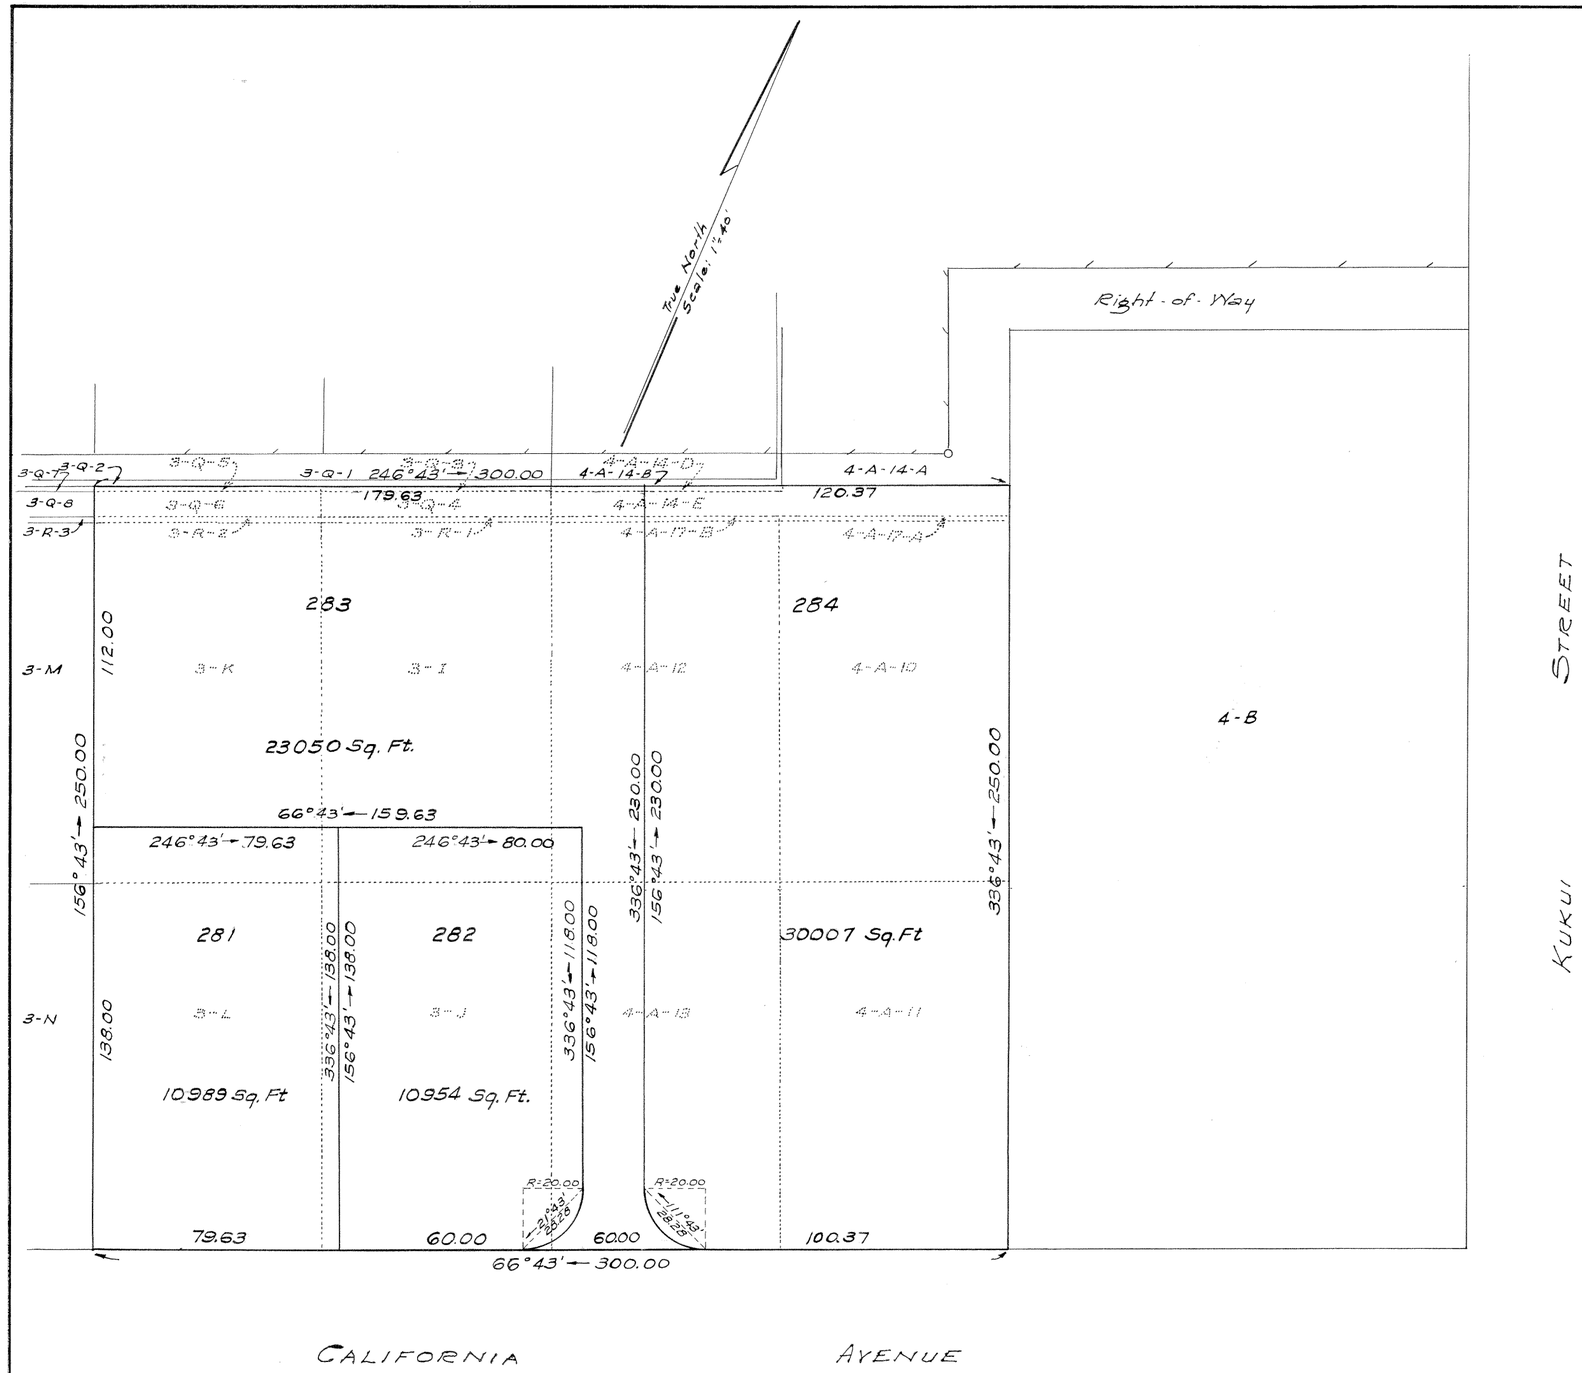

LAND COURT

TERRITORY OF HAWAII

LAND COURT APPLICATION 12

CONSOLIDATION OF LOTS
3-I, 3-J, 3-K, 3-L, 4-A-10, 4-A-11, 4-A-12
AND 4-A-13 AS SHOWN ON MAP 17
AND
3-Q-3, 3-Q-4, 3-Q-5, 3-Q-6, 3-R-1, 3-R-2,
4-A-14-D, 4-A-14-E, 4-A-17-A AND 4-A-17-B
AS SHOWN ON MAP 19

THE RESUBDIVISION OF SAID CONSOLIDATION
INTO LOTS 281 TO 284 (INCLUSIVE)

AT WAHIAWA, OAHU, T.H.

05 Merchant St.
Honolulu, T.H.
April 29, 1954

WALTER P. THOMPSON
REGISTERED LAND SURVEYOR
No. 218
HAWAII, U.S.A.

Walter P. Thompson
Registered Land Surveyor
Registered Certificate 218 E.S.

OWNER: SETO CHAN

OWNER'S CERTIFICATE OF TITLE NO. 2997

AUTHORIZED AND APPROVED BY ORDER OF THE JUDGE
OF THE LAND COURT DATED: JUNE 1, 1954
BY ORDER OF THE COURT

Abraham M. Akana
Ass't. REGISTRAR OF THE LAND COURT

Filed May 27, 1954
Abraham M. Akana
Assistant Registrar

Tax Map Key: 7-3-04

15" x 21" = 2.19 Sq. Ft.