MAP 89

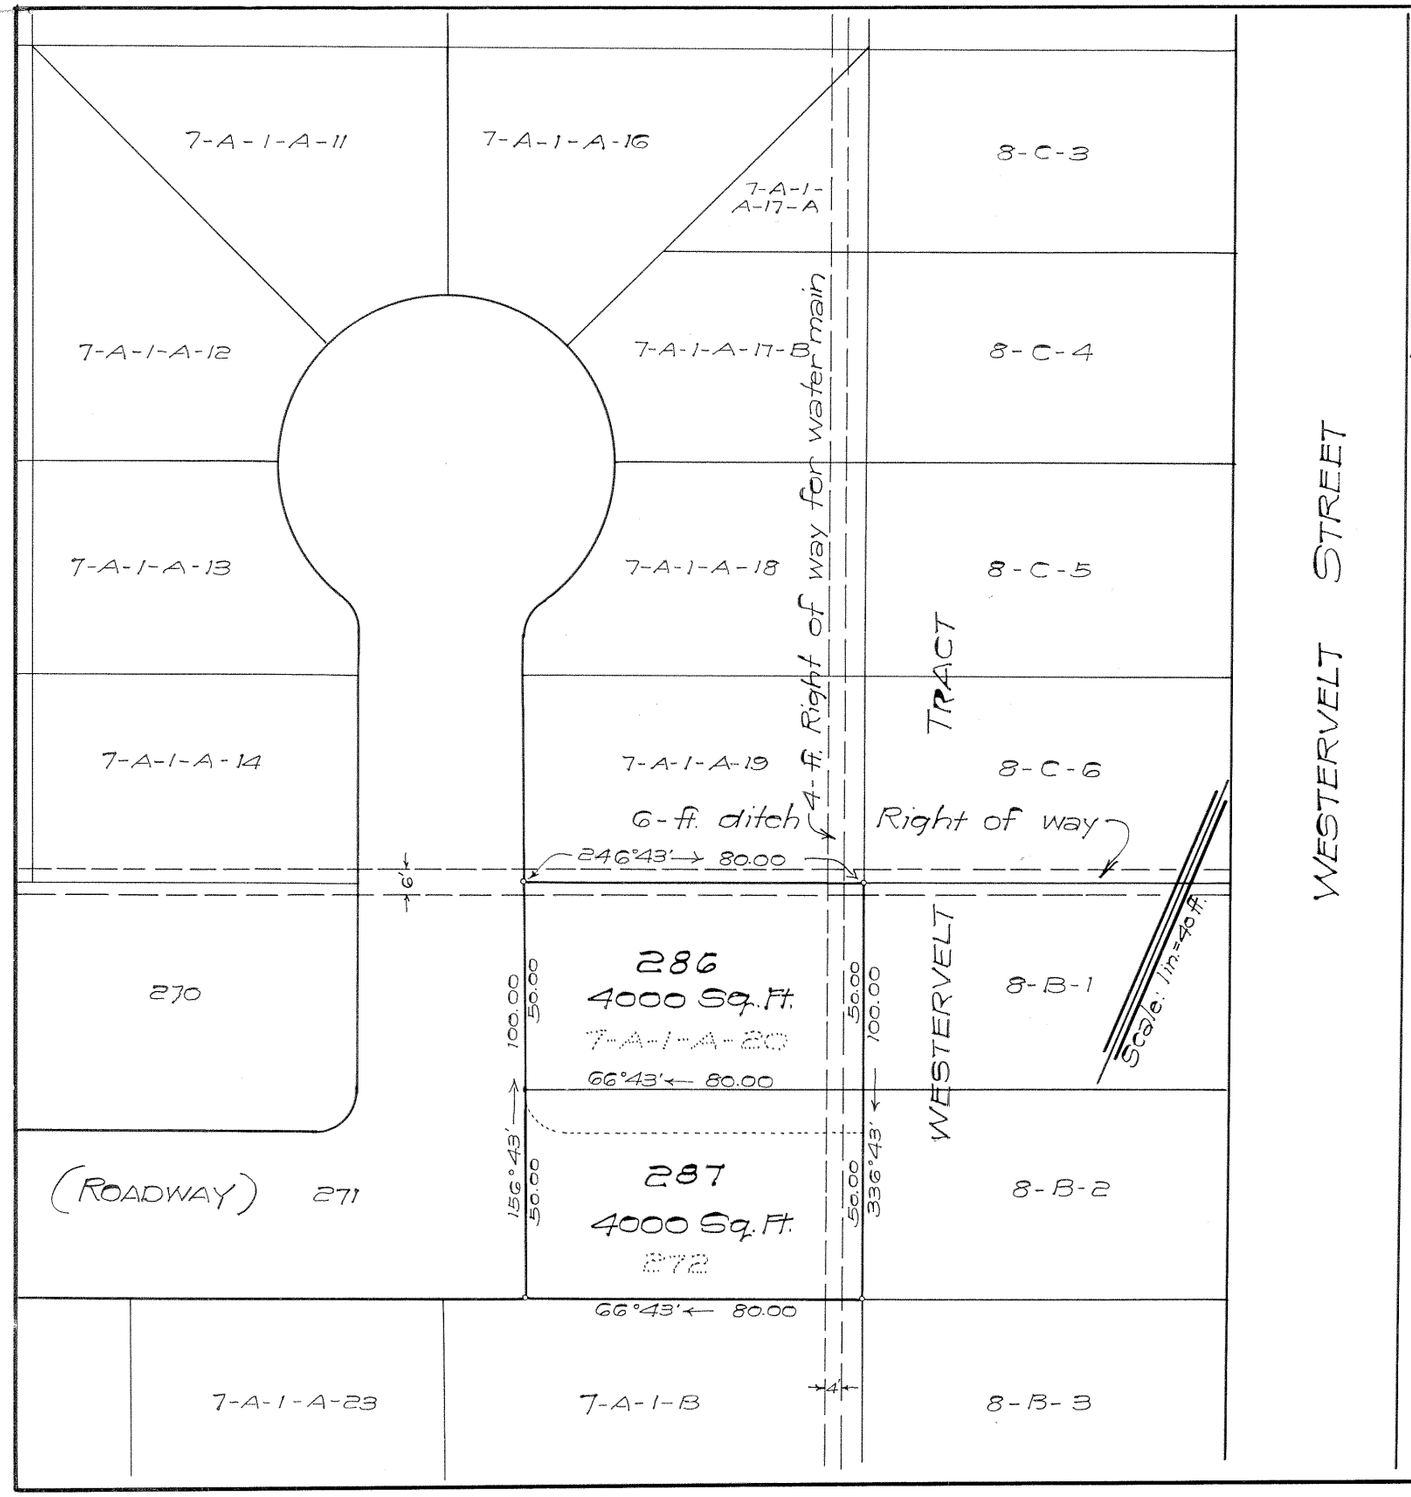

LAND COURT

TERRITORY OF HAWAII

LAND COURT APPLICATION 12

CONSOLIDATION OF LOTS 7-A-1-A-20 AND 272
AS SHOWN ON MAPS 52 AND 84
AND RESUBDIVISION OF SAID CONSOLIDATION
INTO LOTS 286 AND 287
AT WAHIAWA, OAHU, T.H.

R. M. TOWILL
REGISTERED LAND SURVEYOR
No. 151
HAWAII, U.S.A.

233 Merchant St.
Honolulu, T.H.
March 22, 1954

Registered Professional Surveyor
Certificate No. 151

OWNERS: CHAN TAM AND MAE CHING TAM

Owners' Certificate of Title: 53,846 (Lot 7-A-1-A-20)
Owners' Certificate of Title: 57,747 (Lot 272)

AUTHORIZED AND APPROVED BY ORDER OF THE JUDGE
OF THE LAND COURT DATED: SEPTEMBER 15, 1954
BY ORDER OF THE COURT

Asst. REGISTRAR OF THE LAND COURT

Filed Sept. 14, 1954
Asst. Registrar

Tax Map Key: 7-4-04

4209

10" X 15" = 1.0 Sq. Ft.