MAP 94

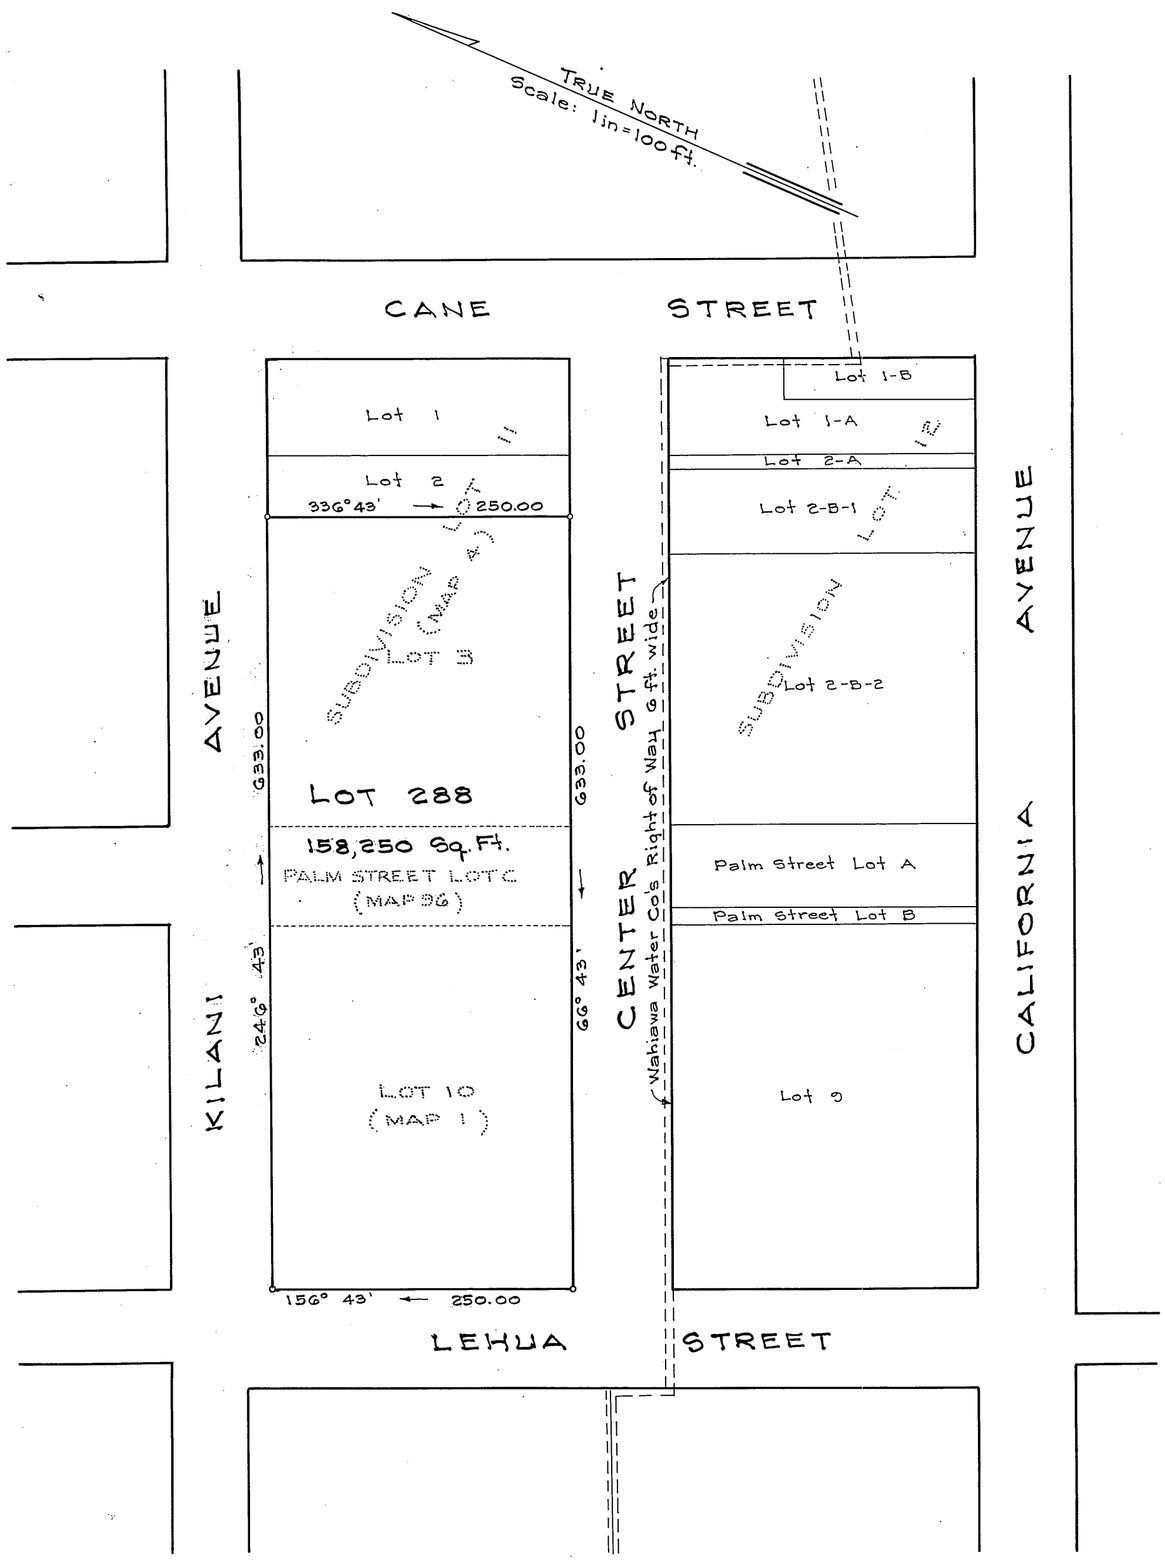

LAND COURT

TERRITORY OF HAWAII

LAND COURT APPLICATION 12

CONSOLIDATION OF LOT 10 AS SHOWN ON MAP 1,
LOT 3 OF SUBDIVISION OF LOT 11 AS SHOWN ON MAP 4,
PALM STREET LOT C
AS SHOWN ON MAP 96
INTO LOT 288
WAHIAWA, OAHU, T.H.

July 21, 1955
22 Dillingham Bldg. Annex
Honolulu, T.H.

BERNARD H. McKEAGUE REGISTERED LAND SURVEYOR No 232 HAWAII, U.S.A.

Bernard H. McKeague
Registered Land Surveyor 232
Land Court Surveyor Cert. 43

OWNERS: JOSEPH RYOZO ITAGAKI, HOWARD ALLEN NICHOLS AND AUSTIN TURNER, SUCCESSOR TRUSTEES UNDER DEED OF TRUST OF T.L. HOLLOWAY AND WIFE

OWNER'S CERTIFICATE OF TITLE NOS. 535 and 60,772

AUTHORIZED AND APPROVED BY ORDER OF THE JUDGE OF THE LAND COURT DATED OCTOBER 27, 1955
BY ORDER OF THE COURT. P. O'Mulholland
REGISTRAR OF THE LAND COURT

Filed July 25, 1955
Abraham W. Akana
Assistant Registrar

Tax Map Key: 7-4-06 & 7-4-04

15" x 21" = 2.2 ft