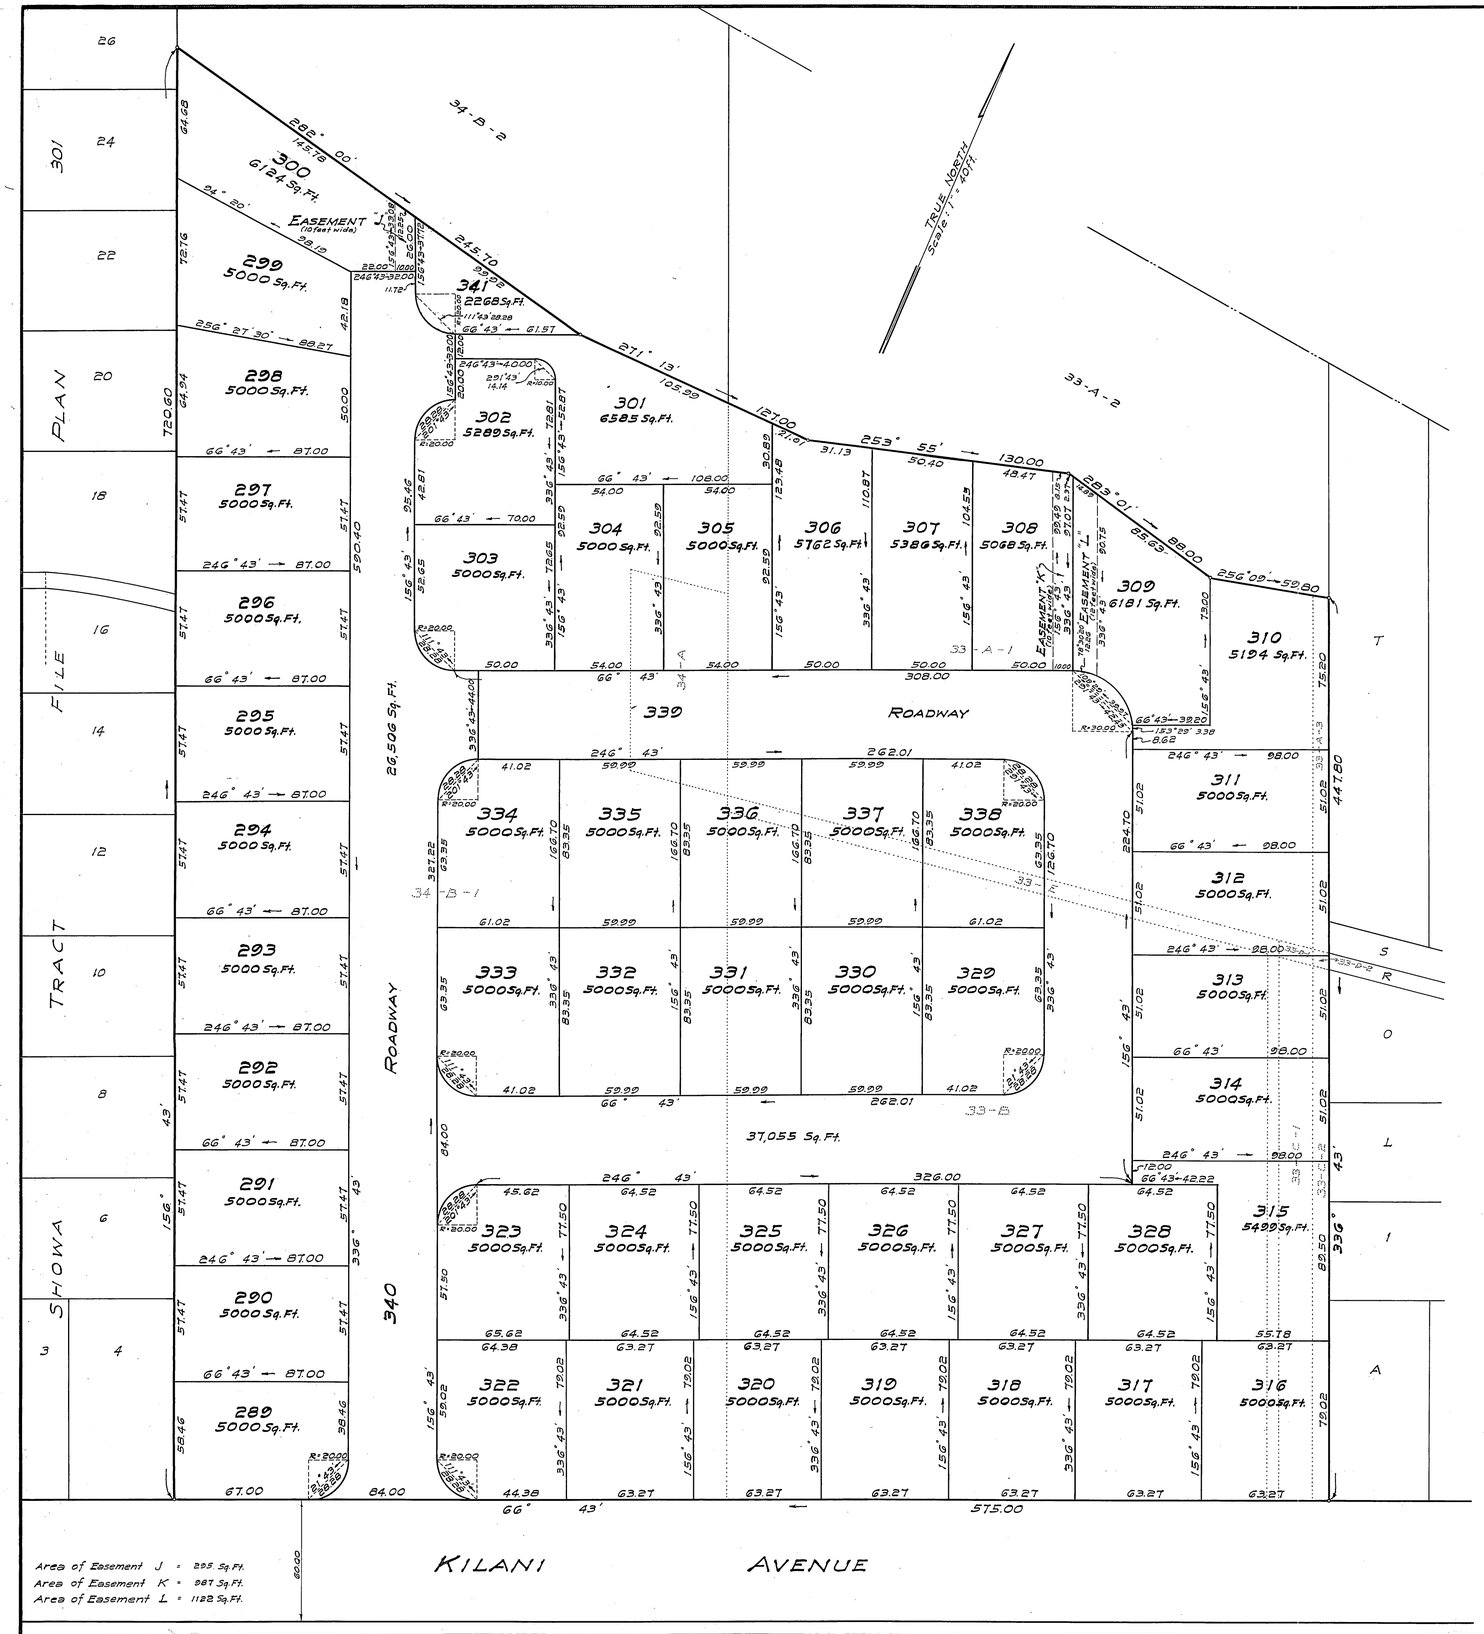

Tax Map Key: 1-3-05:4

LAND COURT

TERRITORY OF HAWAII

LAND COURT APPLICATION 12

CONSOLIDATION OF LOTS 33-B, 33-E AND 34-A AS SHOWN ON MAP 3 AND LOTS 33-A-1, 33-A-3, 33-C-1, 33-C-2, 33-D-1, 33-D-2 AND 34-B-1 AS SHOWN ON MAP 14 AND RESUBDIVISION OF SAID CONSOLIDATION INTO LOTS 289 TO 341 INCLUSIVE AND DESIGNATION OF EASEMENT J OVER AND ACROSS LOT 300, EASEMENT K OVER AND ACROSS LOT 308 AND EASEMENT L OVER AND ACROSS LOT 309

WAHIAWA, WAIALUA, OAHU, T. H.

320 WARD AVENUE
HONOLULU, T. H.
NOVEMBER 2, 1955

A. E. MINVIELLE, JR. REGISTERED LAND SURVEYOR No. 193 HAWAII, U.S.A.

A.E. Minvielle Jr.
A.E. Minvielle, Jr.
Surveyor and Maker of Plan
Registered Certificate 193E-S

OWNERS: EUGENE FREDERICK KENNEDY

OWNER'S CERTIFICATE OF TITLE: 62853

AUTHORIZED AND APPROVED BY ORDER OF THE JUDGE OF THE LAND COURT DATED: November 15, 1955
BY ORDER OF THE COURT.
Asst. Registrar of the Land Court

Filed Nov 9, 1955

21" x 32" = 4.67 ft