MAP 97

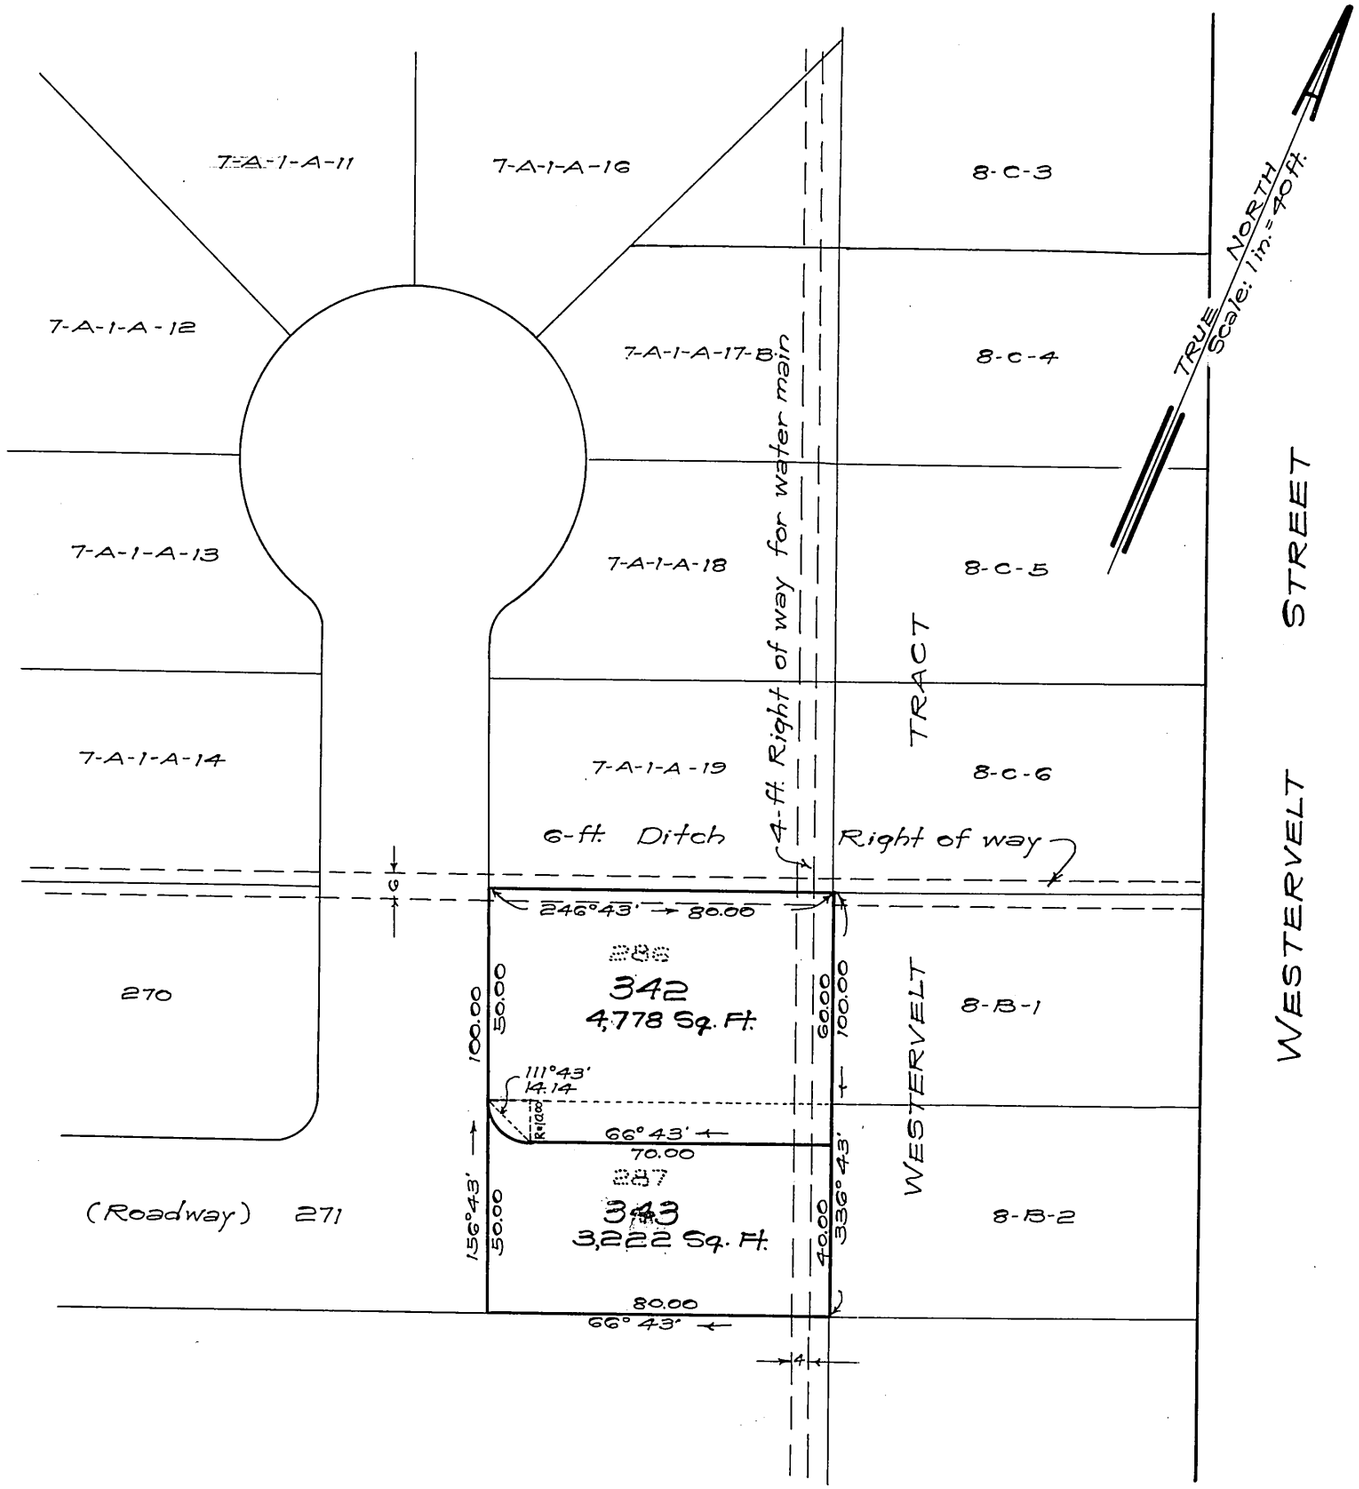

LAND COURT

TERRITORY OF HAWAII

LAND COURT APPLICATION 12

CONSOLIDATION OF LOTS 286 AND 287
AS SHOWN ON MAP 89
AND RESUBDIVISION OF SAID CONSOLIDATION
INTO LOTS 342 AND 343
AT WAHIAWA, OAHU, T.H.

R.M. TOWILL CORPORATION, LTD.

233 Merchant St.
Honolulu, T.H.
February 17, 1956

BY: [signature]
Registered Professional Surveyor
Certificate No. 151

R. M. TOWILL
REGISTERED LAND SURVEYOR No. 151
HAWAII, U.S.A.

OWNERS: Chan Tam and Mae Ching Tam

OWNERS' CERTIFICATE OF TITLE: 59002

AUTHORIZED AND APPROVED BY ORDER OF THE JUDGE
OF THE LAND COURT Dated: MARCH 9, 1956
BY ORDER OF THE COURT

[signature]
REGISTRAR OF THE LAND COURT

Filed Mar. 7, 1956
Abraham D. Akana
Assistant Registrar

Tax Map Key: 7-4-04
1-4209-1-S

10" x 15" = 1.0 Sq. Ft.