MAP 98

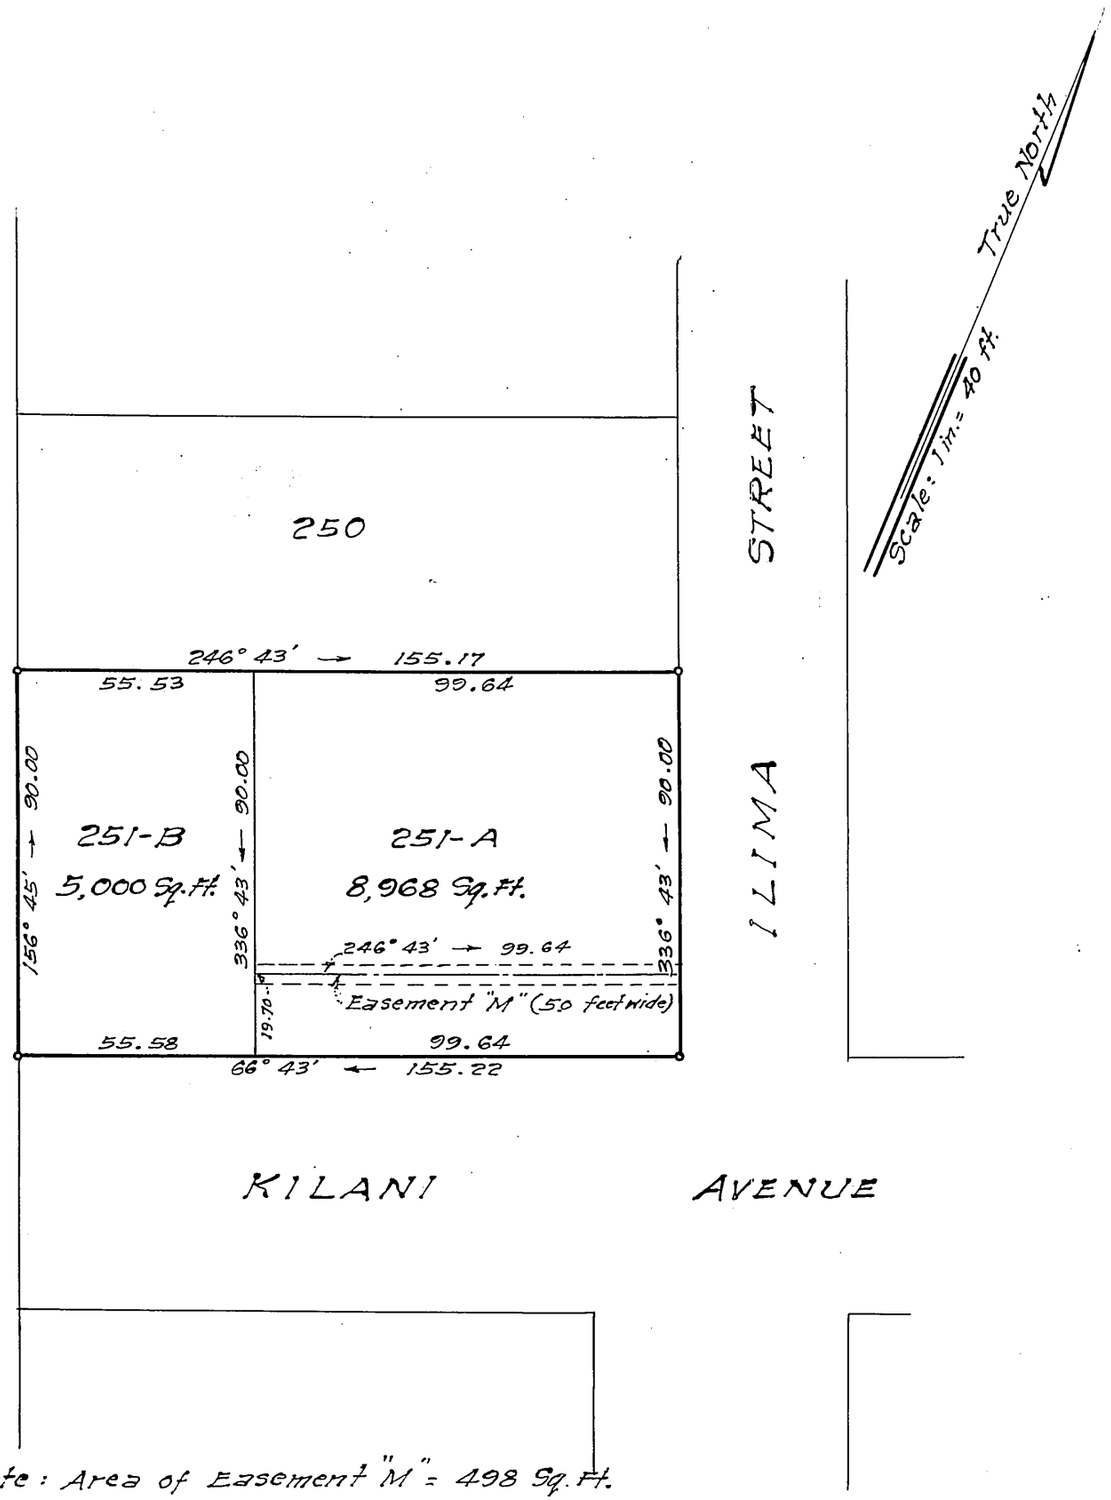

Note: Area of Easement "M" = 498 Sq. Ft.

LAND COURT

TERRITORY OF HAWAII

LAND COURT APPLICATION 12

SUBDIVISION OF LOT 251 AS SHOWN ON MAP 77
INTO LOTS 251-A AND 251-B
AND DESIGNATION OF EASEMENT "M" OVER LOT 251-A
AT WAHIAWA, OAHU, T. H.

3131 Olu St.
Honolulu, T.H.
February 17, 1956

JAMES C. ZANE
REGISTERED LAND SURVEYOR
No. 332
HAWAII, U.S.A.

James C. Zane
Surveyor and Maker of Plan
Registered Certificate 332-S

Owners: Walter Michio Iwasa and
Michiko Ichioka Iwasa

Owner's Certificate of Title: 51, 528

AUTHORIZED AND APPROVED BY ORDER OF THE
JUDGE OF THE LAND COURT DATED APRIL 10, 1956
BY ORDER OF THE COURT

REGISTRAR OF THE LAND COURT

Filed Mar. 29, 1956
Abraham Akana
Assistant Registrar

Tax Map Key: 7-3-06-2

10" × 15" = 1.00 Sq. Ft.