MAP 99

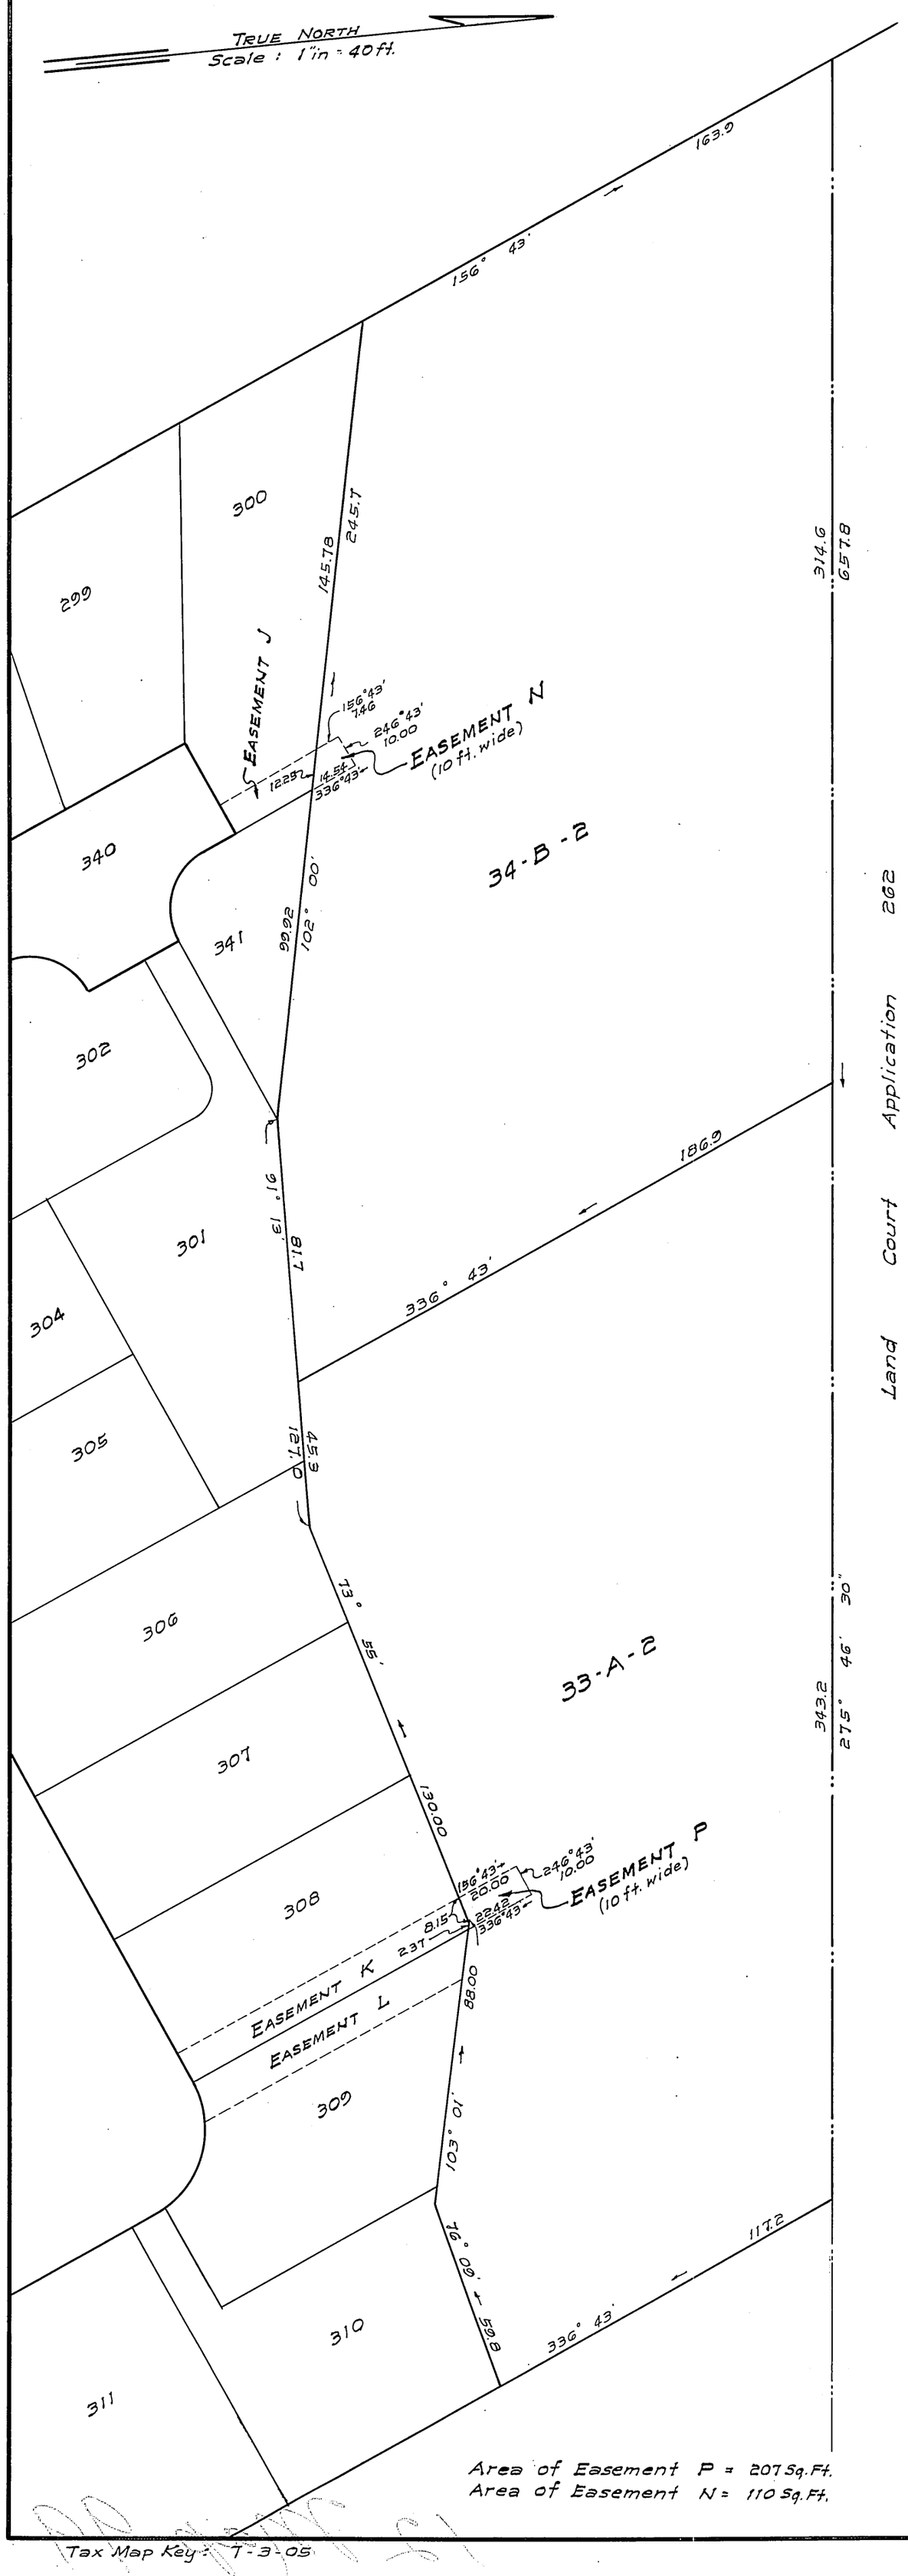


Area of Easement P = 207 Sq. Ft.
Area of Easement N = 110 Sq. Ft.

Tax Map Key: 7-3-05

# LAND COURT

TERRITORY OF HAWAII

## LAND COURT APPLICATION 12

DESIGNATION OF EASEMENT P AFFECTING LOT 33-A-2 AND EASEMENT N AFFECTING LOT 34-B-2 AS SHOWN ON MAP 14

AT WAHIAWA, OAHU, T. H.

320 WARD AVE.
HONOLULU, T. H.
FEBRUARY 14, 1956

A. E. MINVIELLE, JR. REGISTERED LAND SURVEYOR No. 193 HAWAII, U.S.A.

A. E. Minvielle, Jr.
A.E. Minvielle, Jr.
urveyor and Maker of Plan
Registered Certificate 193E-S

OWNER : HELEMANO COMPANY LIMITED

OWNER'S CERTIFICATE OF TITLE: 56,796

AUTHORIZED AND APPROVED BY ORDER OF THE JUDGE OF THE LAND COURT DATED: AUGUST 30, 1956
BY ORDER OF THE COURT.
REGISTRAR OF THE LAND COURT

Filed Aug. 27, 1956
Registrar

15" x 21" = 2.2 ft