MAP 101

LAND COURT

TERRITORY OF HAWAII

LAND COURT APPLICATION 12

DESIGNATION OF EASEMENT Q
AFFECTING LOT 34-B-2 AS SHOWN ON MAP 14
AT WAHIAWA, OAHU, T.H.

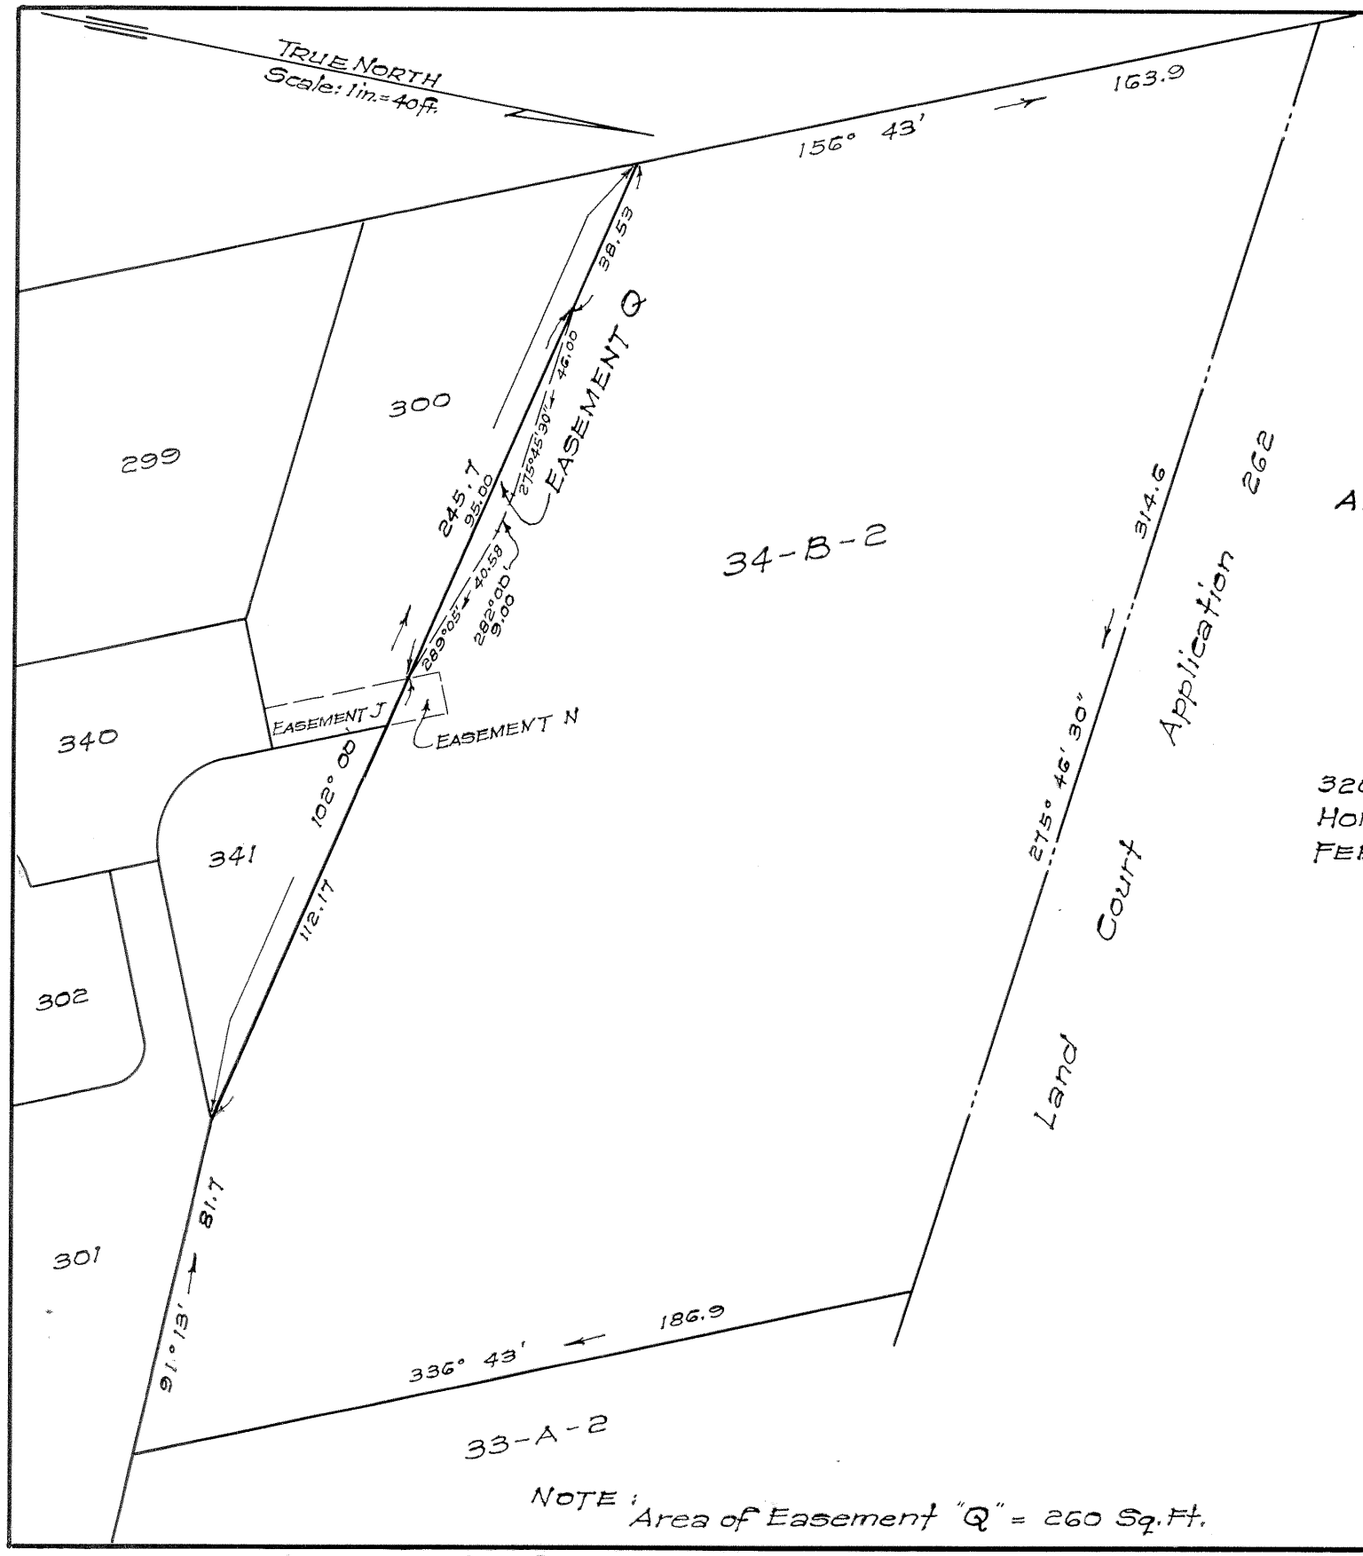

NOTE: Area of Easement "Q" = 260 Sq.Ft.

320 WARD AVENUE.
HONOLULU, T.H.
FEBRUARY 18, 1957.

A. E. MINVIELLE, JR. REGISTERED LAND SURVEYOR No. 193 HAWAII, U.S.A.

A. E. Minvielle, Jr.
A.E. Minvielle, Jr.
Surveyor and Maker of Plan.
Registered Certificate 193 E-S

OWNER: HELEMANO COMPANY LIMITED
OWNER'S CERTIFICATE OF TITLE: 56,796

AUTHORIZED AND APPROVED BY ORDER OF THE JUDGE OF THE LAND COURT DATED: MARCH 12, 1957.
BY ORDER OF THE COURT.

REGISTRAR OF THE LAND COURT.

Filed Mar. 7, 1957
Abraham N. Akana
Assistant Registrar

Tax Map Key: 7-3-05

10"X15" = 1 Sq.Ft.