12

MAP 107

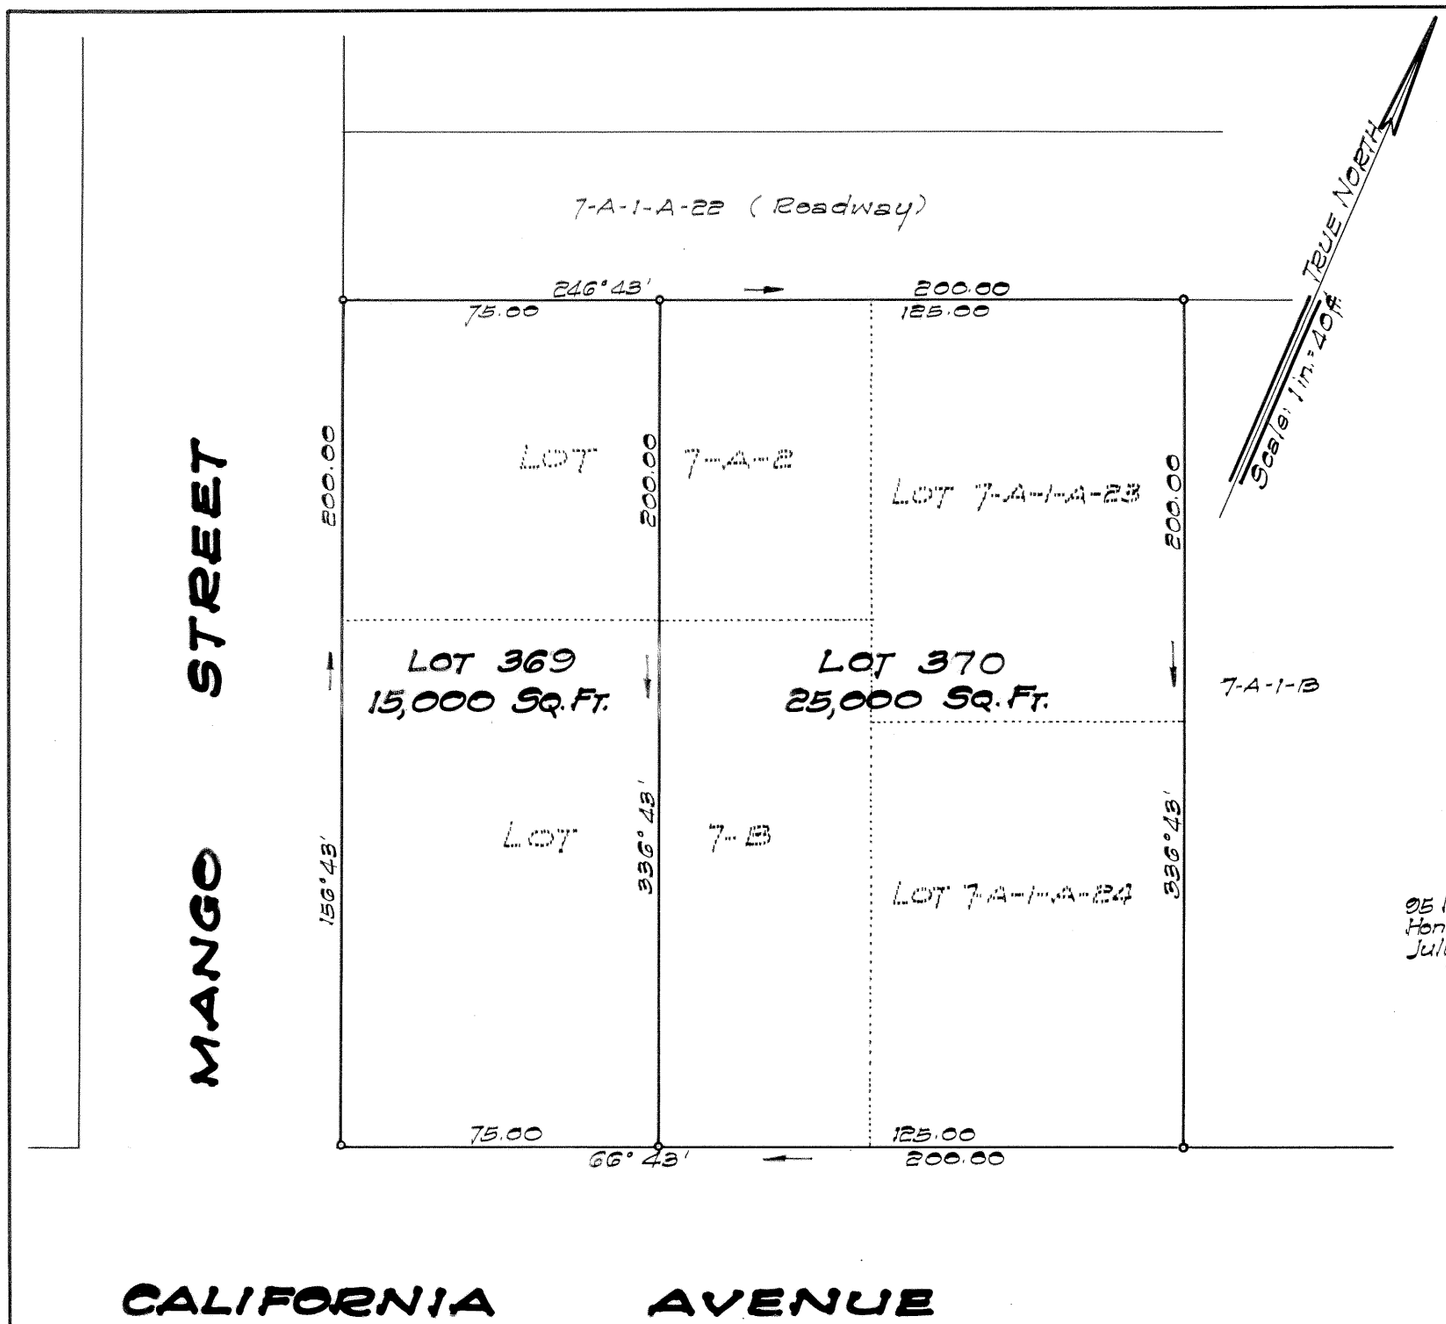

LAND COURT

TERRITORY OF HAWAII

LAND COURT APPLICATION 12

CONSOLIDATION OF THE FOLLOWING LOTS
LOT 7-B AS SHOWN ON MAP 42
LOT 7-A-2 AS SHOWN ON MAP 47 AND
LOTS 7-A-1-A-23 AND 7-A-1-A-24 AS SHOWN ON MAP 52
AND RESUBDIVISION OF SAID CONSOLIDATION
INTO LOTS 369 AND 370
TOWNSITE OF WAHIAWA, WAHIAWA, OAHU, T. H.

95 Merchant Street
Honolulu, T. H.
July 26, 1958.

WALTER P. THOMPSON
REGISTERED LAND SURVEYOR No. 218
HAWAII, U.S.A.

Walter P. Thompson
Registered Land Surveyor
Registered Certificate 218 E.S.

OWNER: BANK OF HAWAII
OWNER'S CERTIFICATES OF TITLE: 71,283 and 58,450

AUTHORIZED AND APPROVED BY ORDER OF THE JUDGE
OF THE LAND COURT DATED AUGUST 26, 1958
BY ORDER OF THE COURT.

Abraham W. Akana
Asst. REGISTRAR OF THE LAND COURT.

Filed Aug. 27, 1958
Abraham W. Akana
Assistant Registrar

Tax MapKey: 7-4-04:

10" X 15" = 1 SQ. FT.