MAP 109

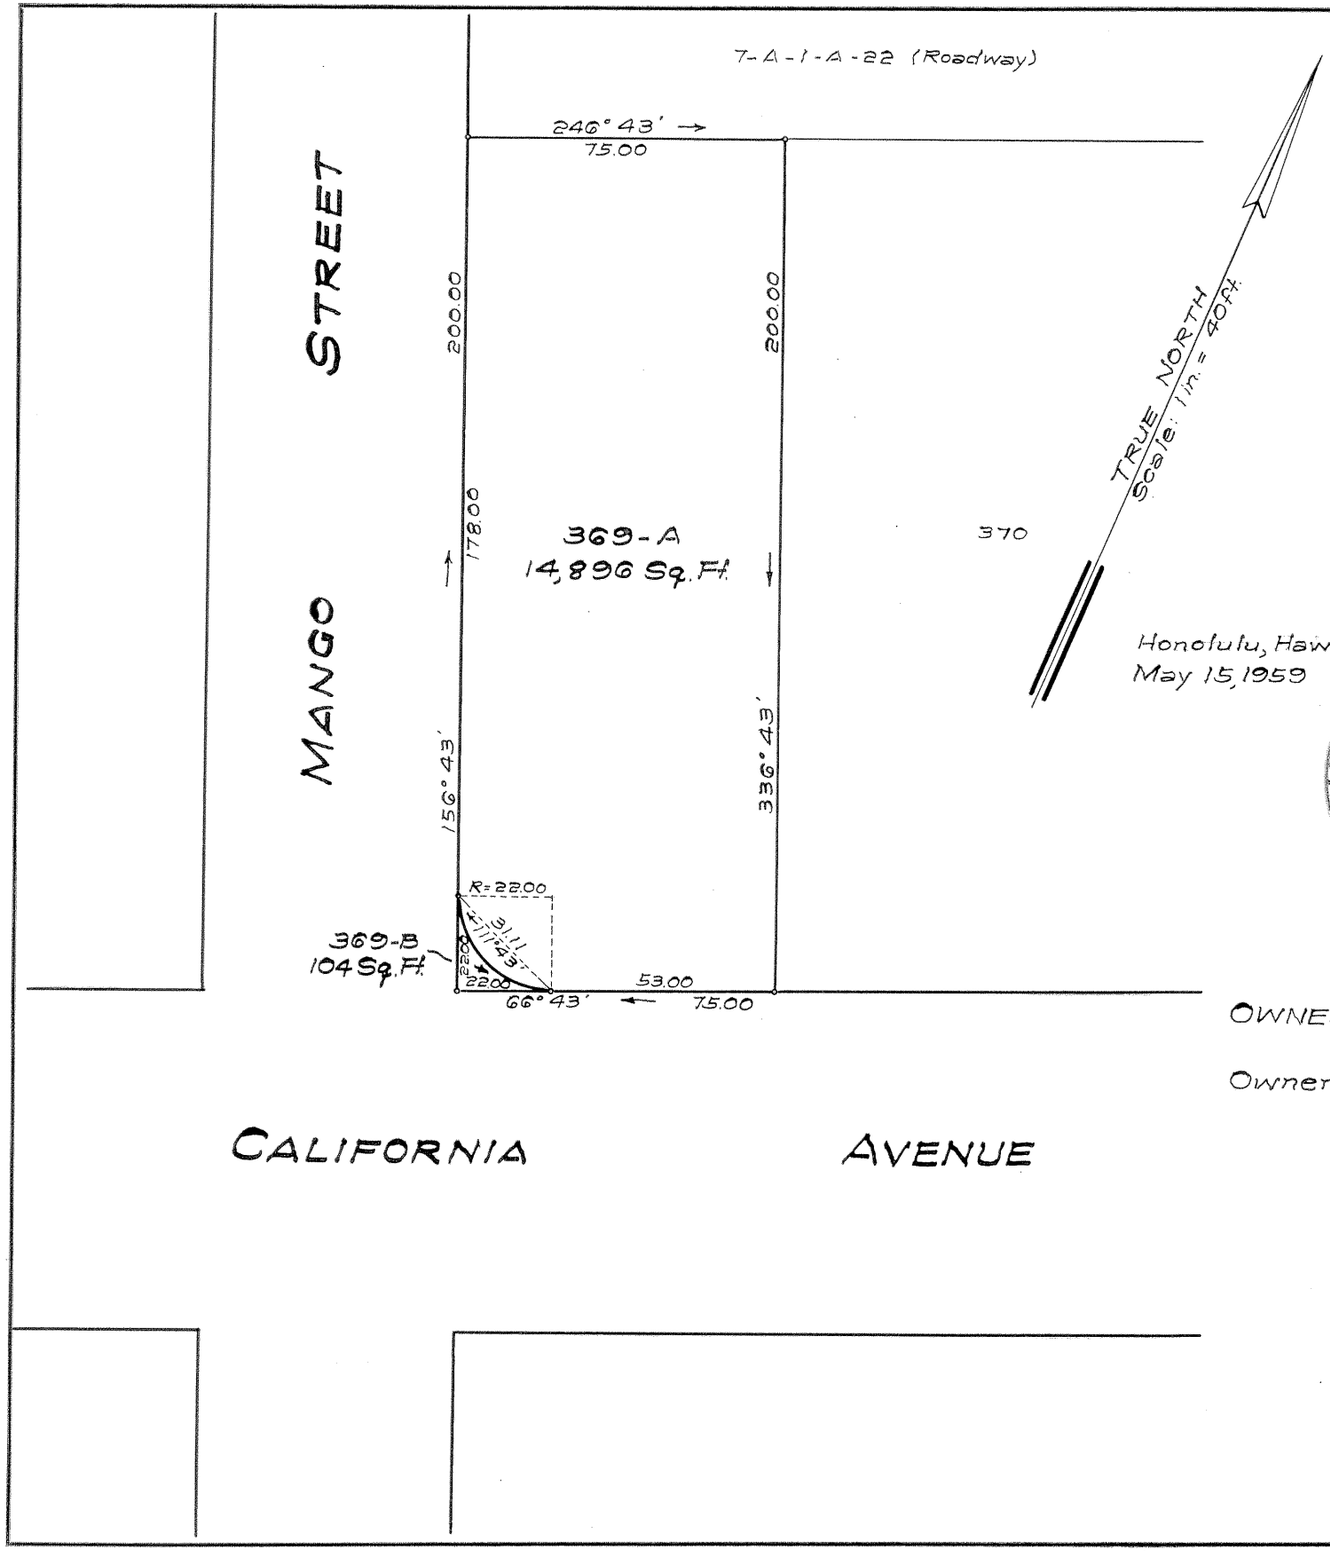

LAND COURT

STATE OF HAWAII

LAND COURT APPLICATION 12

SUBDIVISION OF LOT 369
AS SHOWN ON MAP 107
INTO LOTS 369-A AND 369-B
TOWNSITE OF WAHIAWA, WAHIAWA, OAHU, HAWAII

Honolulu, Hawaii
May 15, 1959

TAKEO MORISATO
REGISTERED PROFESSIONAL SURVEYOR
No. 611
HAWAII, U. S. A.

DEPARTMENT OF PUBLIC WORKS
CITY AND COUNTY OF HONOLULU
LAND DIVISION
BY: Takeo Morisato
Registered Professional Surveyor
Certificate Number 611-S

OWNER: CORNET STORES,
a California Corporation
Owner's Certificate of Title: 72,608

AUTHORIZED AND APPROVED BY ORDER OF THE JUDGE
OF THE LAND COURT DATED: OCTOBER 16, 1959
BY ORDER OF THE COURT:

Abraham N. Akana
Asst. REGISTRAR OF THE LAND COURT
Filed Oct. 14, 1959
Abraham N. Akana
Assistant Registrar

TAX MAP KEY: T-4-04-16

Parcel 21 Rounding Corners on California Ave.
Between Kam Highway & Cane St.
6-1-1-42

10" x 15" = 1 Sq. Ft.