MAP 131

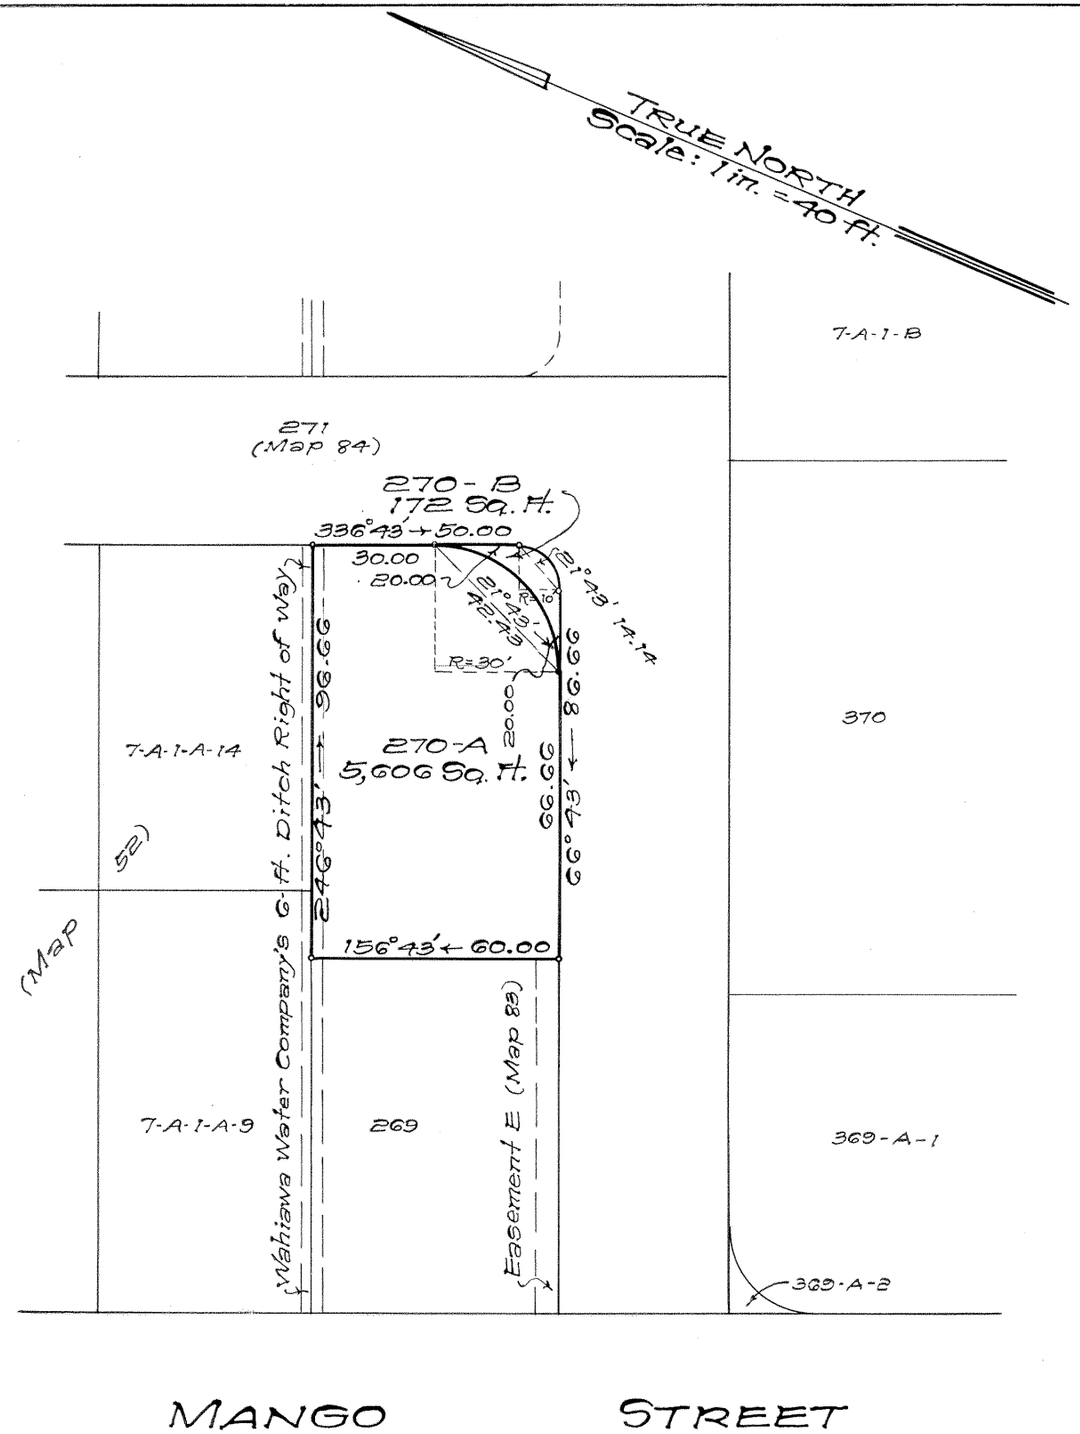

MANGO STREET

LAND COURT
STATE OF HAWAII

LAND COURT APPLICATION 12

SUBDIVISION OF LOT 270
AS SHOWN ON MAP 83
INTO LOTS 270-A AND 270-B
WAHIAWA, OAHU, HAWAII

Honolulu, Hawaii
January 5, 1965

CHARLES G. PHILLIPS
REGISTERED PROFESSIONAL LAND SURVEYOR
No. 1482-S
HAWAII, U.S.A.

DEPARTMENT OF PUBLIC WORKS
CITY AND COUNTY OF HONOLULU
DIVISION OF LAND SURVEY AND ACQUISITION

By: Charles G. Phillips
Registered Professional Land Surveyor
Certificate Number 1482-S

OWNER: Harry Shinichi Sato
OWNER'S CERTIFICATE OF TITLE: 28,761

AUTHORIZED AND APPROVED BY ORDER OF THE JUDGE
OF THE LAND COURT DATED: APRIL 26, 1965
BY ORDER OF THE COURT

REGISTRAR OF THE LAND COURT

Filed April 22, 1965 Paul Goloff

TAX MAP KEY: 7-4-04:42

Parcel 50, I.D. No. 181
Wahiawa Business Section
(12-7-2-30)

10" x 15" = 1 SQ. FT.