MAP 141

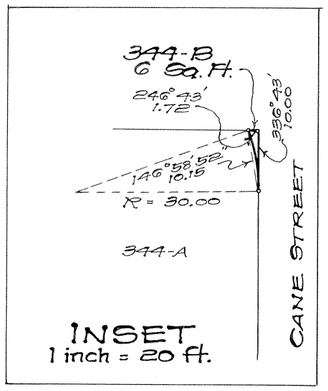

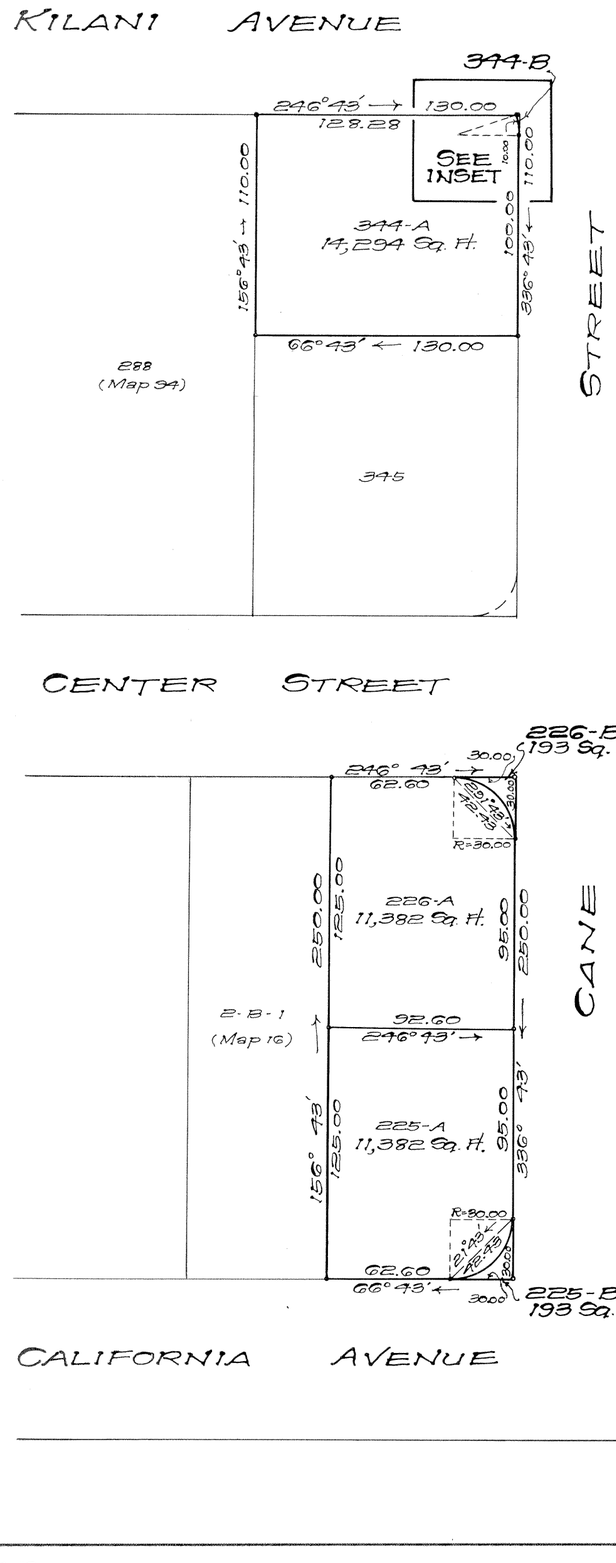

TRUE NORTH
SCALE: 1 in. = 60 ft.

LAND COURT
STATE OF HAWAII

LAND COURT APPLICATION 12

SUBDIVISION OF LOTS 225, 226 AND 344
AS SHOWN ON MAPS 69 AND 100, RESPECTIVELY
INTO LOTS 225-A, 225-B, 226-A, 226-B, 344-A AND 344-B
AT WAHIAWA, OAHU, HAWAII

Honolulu, Hawaii
January 5, 1965

CHARLES G. PHILLIPS
REGISTERED PROFESSIONAL LAND SURVEYOR
No. 1482-S
HAWAII, U.S.A.

DEPARTMENT OF PUBLIC WORKS
CITY AND COUNTY OF HONOLULU
DIVISION OF LAND SURVEY AND ACQUISITION

By: Charles G. Phillips
Registered Professional Land Surveyor
Certificate Number 1482-S

OWNER: Hawaiian Land Company, Limited

OWNER'S CERTIFICATES OF TITLE { LOTS 225 AND 226: 101,250
LOT 344: 101,255

AUTHORIZED AND APPROVED BY ORDER OF THE JUDGE
OF THE LAND COURT DATED MARCH 2, 1966
BY ORDER OF THE COURT

Rudolph K. Espinda
REGISTRAR OF THE LAND COURT

Filed February 9, 1966
James A. Smith
Deputy Registrar

TAX MAP KEY: 7-4-06: 1, 3 & 19

Parcels 25, 27 and 31
I.D. No. 181, Wahiawa Business Section
12-7-2-32

15" X 21" = 2.2 SQ. FT.