MAP 142

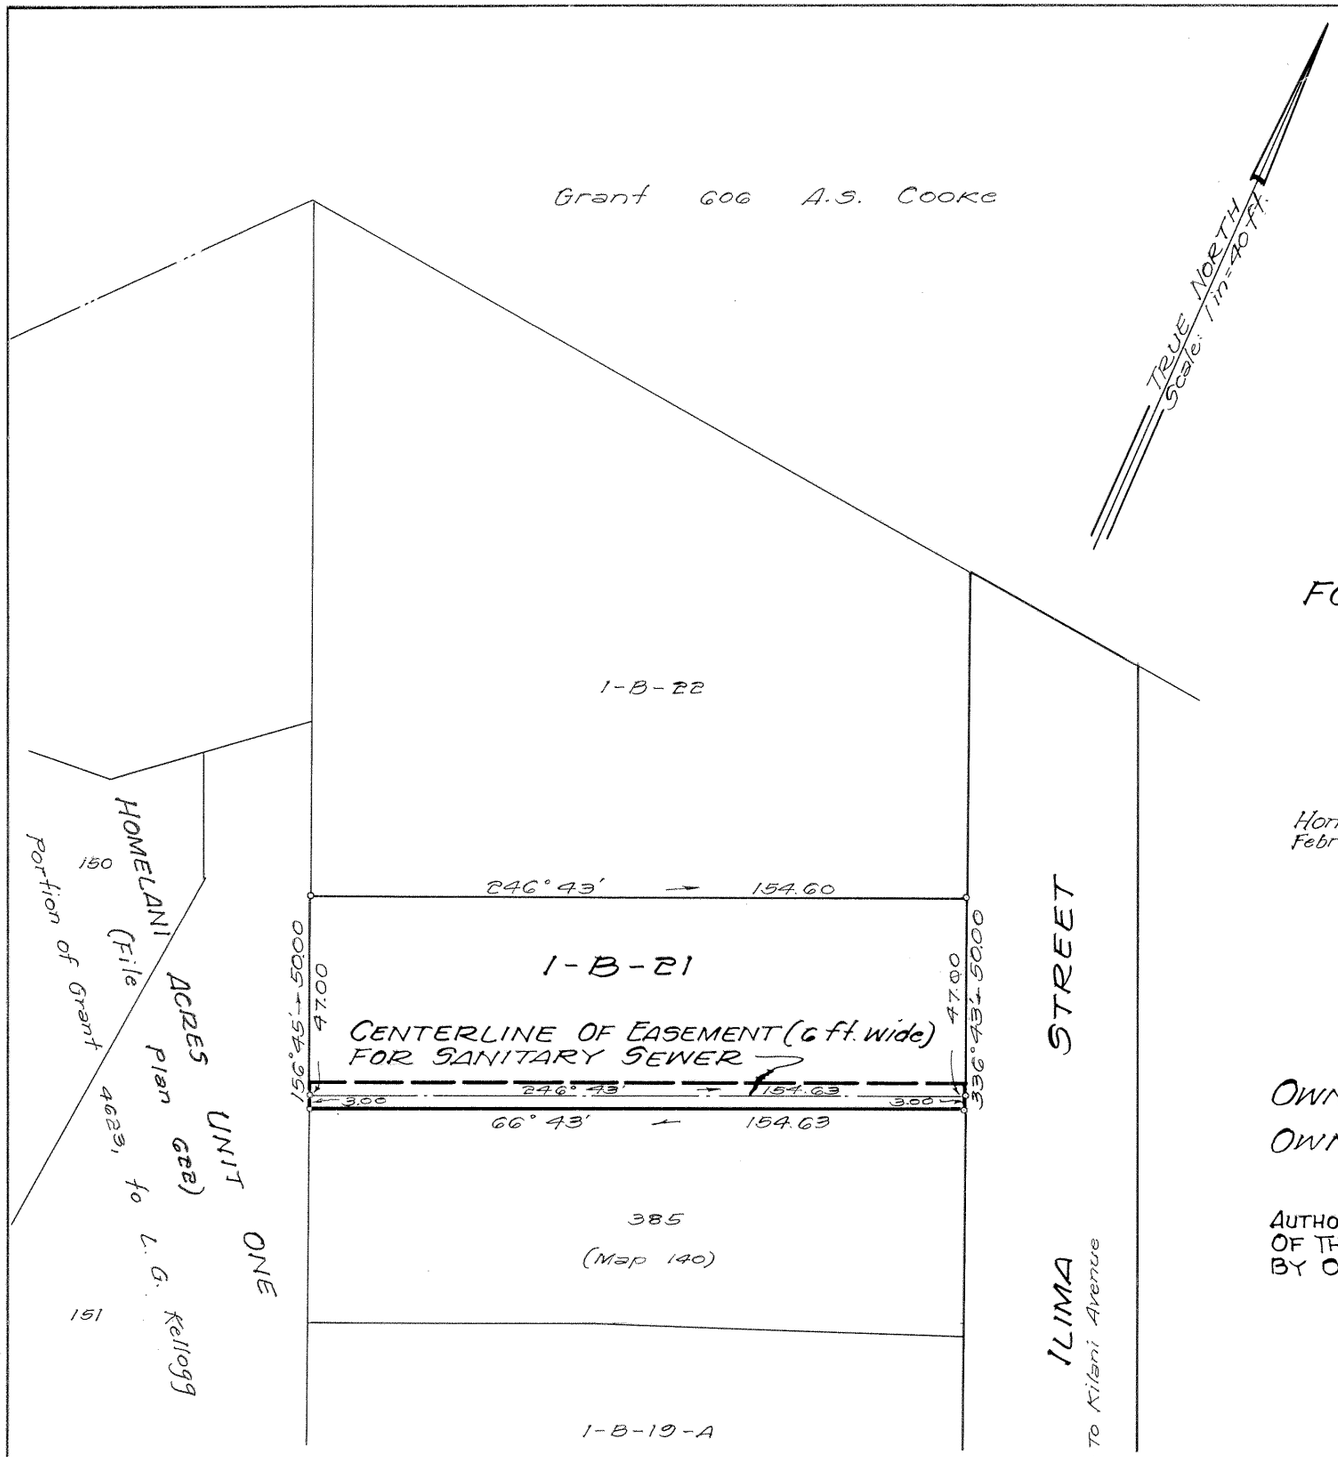

AREA OF EASEMENT = 928 Sq. Ft.

LAND COURT

STATE OF HAWAII

LAND COURT APPLICATION 12

DELINEATION OF EASEMENT
FOR SANITARY SEWER OVER AND ACROSS LOT 1-B-21
AS SHOWN ON MAP 21

AT WAHIAWA, OAHU, HAWAII

Honolulu, Hawaii
February 1, 1967

TAKEO MORISATO
REGISTERED PROFESSIONAL SURVEYOR
No. 611
HAWAII, U.S.A.

DEPARTMENT OF PUBLIC WORKS
CITY AND COUNTY OF HONOLULU
DIVISION OF LAND SURVEY AND ACQUISITION

By: Takeo Morisato
Registered Professional Surveyor
Certificate Number 611-S

OWNERS: Nahe Miyahira and Shizu Ellen Maeda
OWNERS' CERTIFICATE OF TITLE: 106,138

AUTHORIZED AND APPROVED BY ORDER OF THE JUDGE
OF THE LAND COURT DATED: APRIL 10, 1967
BY ORDER OF THE COURT

Rudolph K. Espinda
REGISTRAR OF THE LAND COURT

Filed April 4, 1967 Paul Cozloff

TAX MAP KEY: 7-3-06:21

Parcel 33, I.D. No 191
Wahiawa Sewers, Section 4
15-9-1-12

10" x 15" = 1 SQ. FT.