12

MAP 143

LAND COURT

STATE OF HAWAII

LAND COURT APPLICATION 12

SUBDIVISION OF LOT 13-A
AS SHOWN ON MAP 5
INTO LOTS 13-A-1 AND 13-A-2

WAHIAWA, OAHU, HAWAII

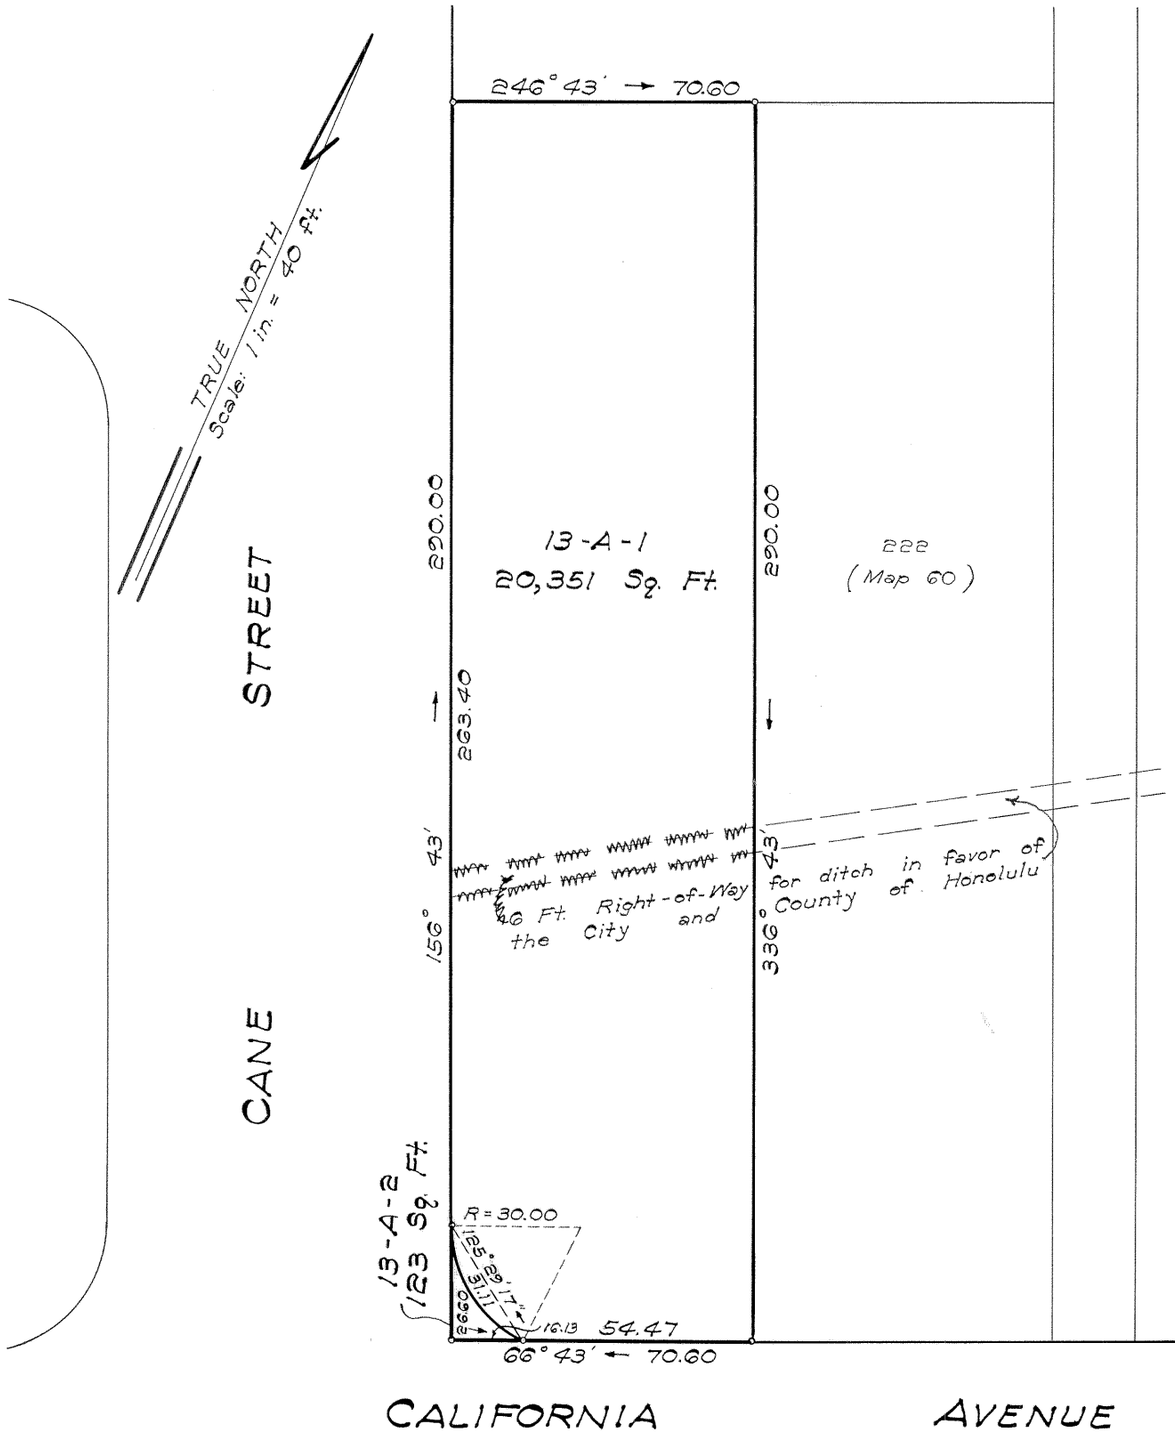

Honolulu, Hawaii
November 14, 1967

MASAJI YAMASHITA
REGISTERED LAND SURVEYOR
No. 876
HAWAII, U.S.A.

DEPARTMENT OF PUBLIC WORKS
CITY AND COUNTY OF HONOLULU
DIVISION OF LAND SURVEY AND ACQUISITION

By: Masaji Yamashita
Registered Professional Surveyor
Certificate Number 876-S

OWNERS: Kan Jung Luke and Yau On Leong
OWNERS' CERTIFICATE OF TITLE: 94,064

AUTHORIZED AND APPROVED BY ORDER OF THE JUDGE
OF THE LAND COURT DATED JANUARY 16, 1968
BY ORDER OF THE COURT

Rudolph K. Espinda
REGISTRAR OF THE LAND COURT

Portion of the 6-ft. Right-of-Way affecting Lot 13-A-1 as shown hereon has been deleted by Order of the Judge of the Land Court dated July 25, 1985.
Honolulu, Hawaii
August 9, 1991
Stanley J. Hasegawa
for State Land Surveyor

Filed December 13, 1967 Paul Cozloff Clerk

TAX MAP KEY: 7-4-08-4

Parcel 26, I.D. No. 181
Wahiawa Business Section
(12-7-2-32)

10" x 15" = 1 SQ. FT.