MAP 145

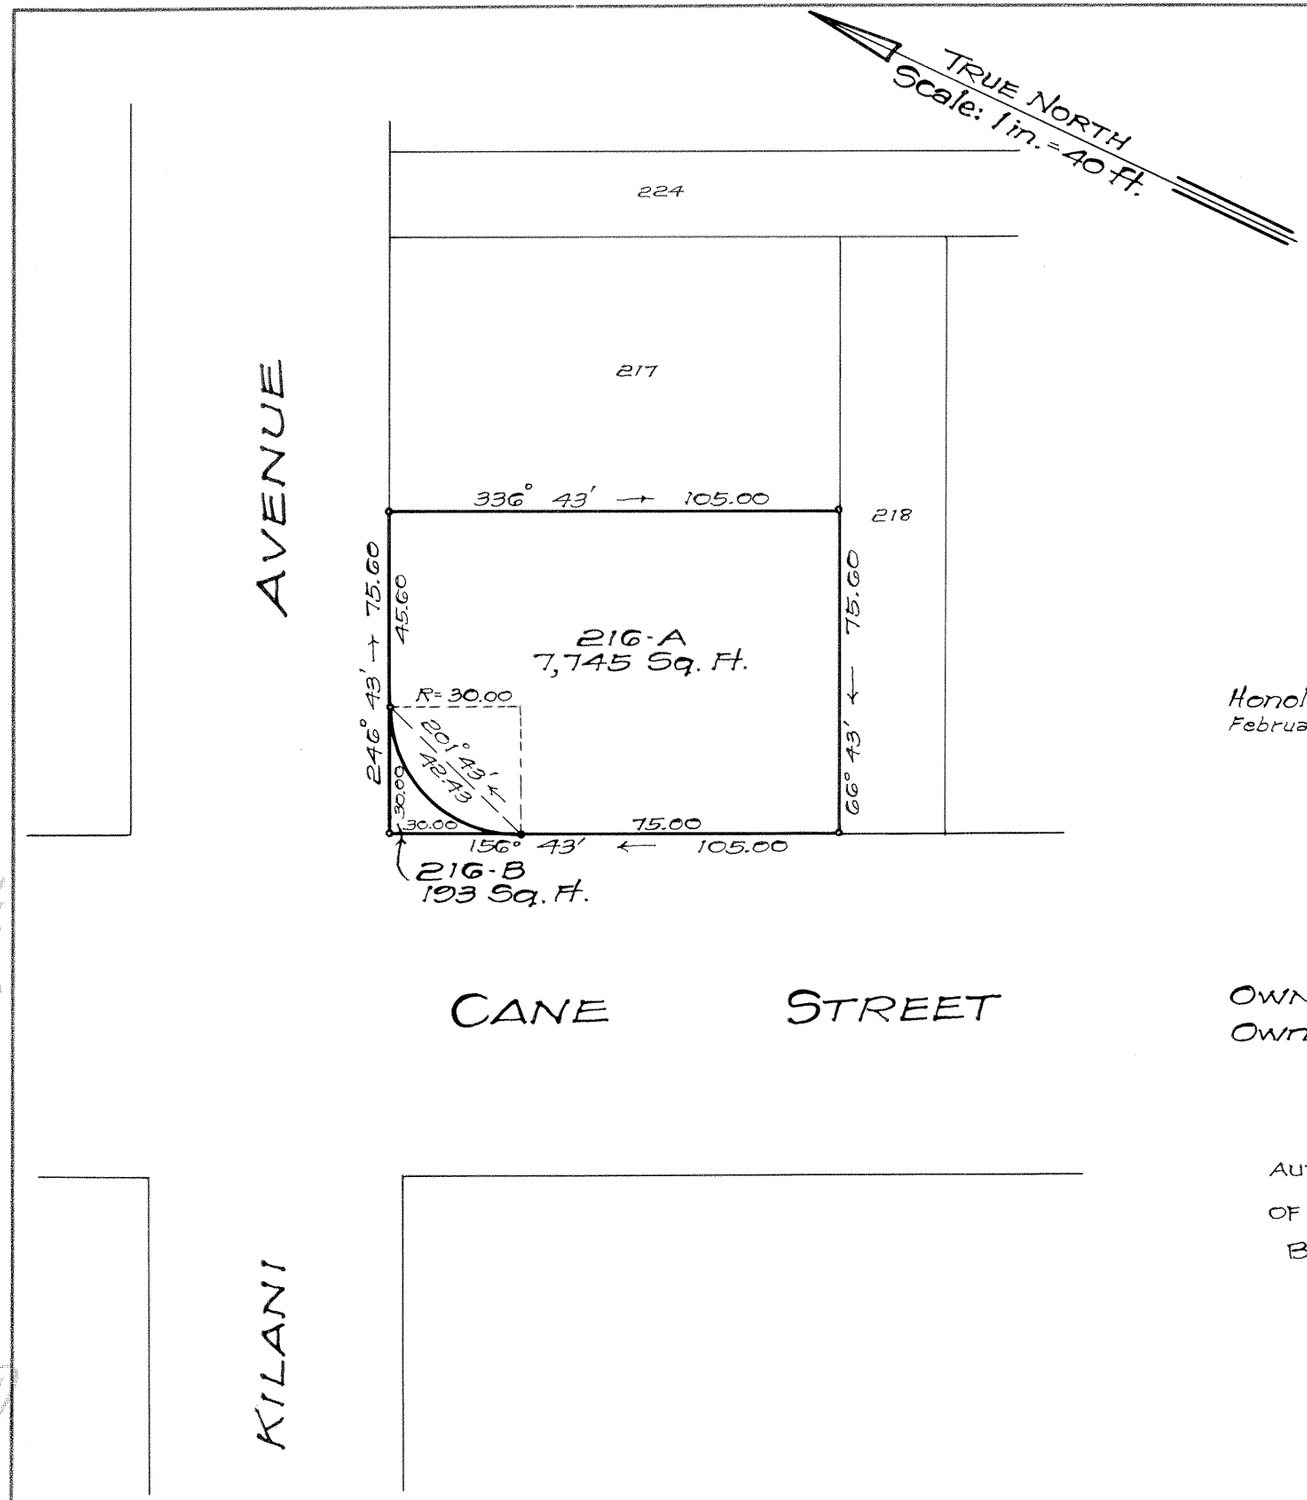

LAND COURT

STATE OF HAWAII

LAND COURT APPLICATION 12

SUBDIVISION OF LOT 216
AS SHOWN ON MAP 60
INTO LOTS 216-A AND 216-B

AT WAHIAWA, OAHU, HAWAII

Honolulu, Hawaii
February 17, 1969

MASAJI YAMASHITA
REGISTERED LAND SURVEYOR
No. 876
HAWAII, U.S.A.

DEPARTMENT OF PUBLIC WORKS
CITY AND COUNTY OF HONOLULU
DIVISION OF LAND SURVEY AND ACQUISITION

By: Masaji Yamashita
Registered Professional Surveyor
Certificate Number 876-S

OWNER: The Calixtro Enterprises, Incorporated
Owner's Certificate of Title: 85,884

AUTHORIZED AND APPROVED BY ORDER OF THE JUDGE
OF THE LAND COURT DATED: APRIL 10, 1969
BY ORDER OF THE COURT

Rudolph K. Espinda
REGISTRAR OF THE LAND COURT

Filed March 19, 1969 Paul Cayloff

TAX MAP KEY: 7-4-08: 8

Parcel 33, I.D. 181
Wahiawa Business Section
(12-7-2-32)

10" x 15" = 1 SQ. FT.