MAP 146

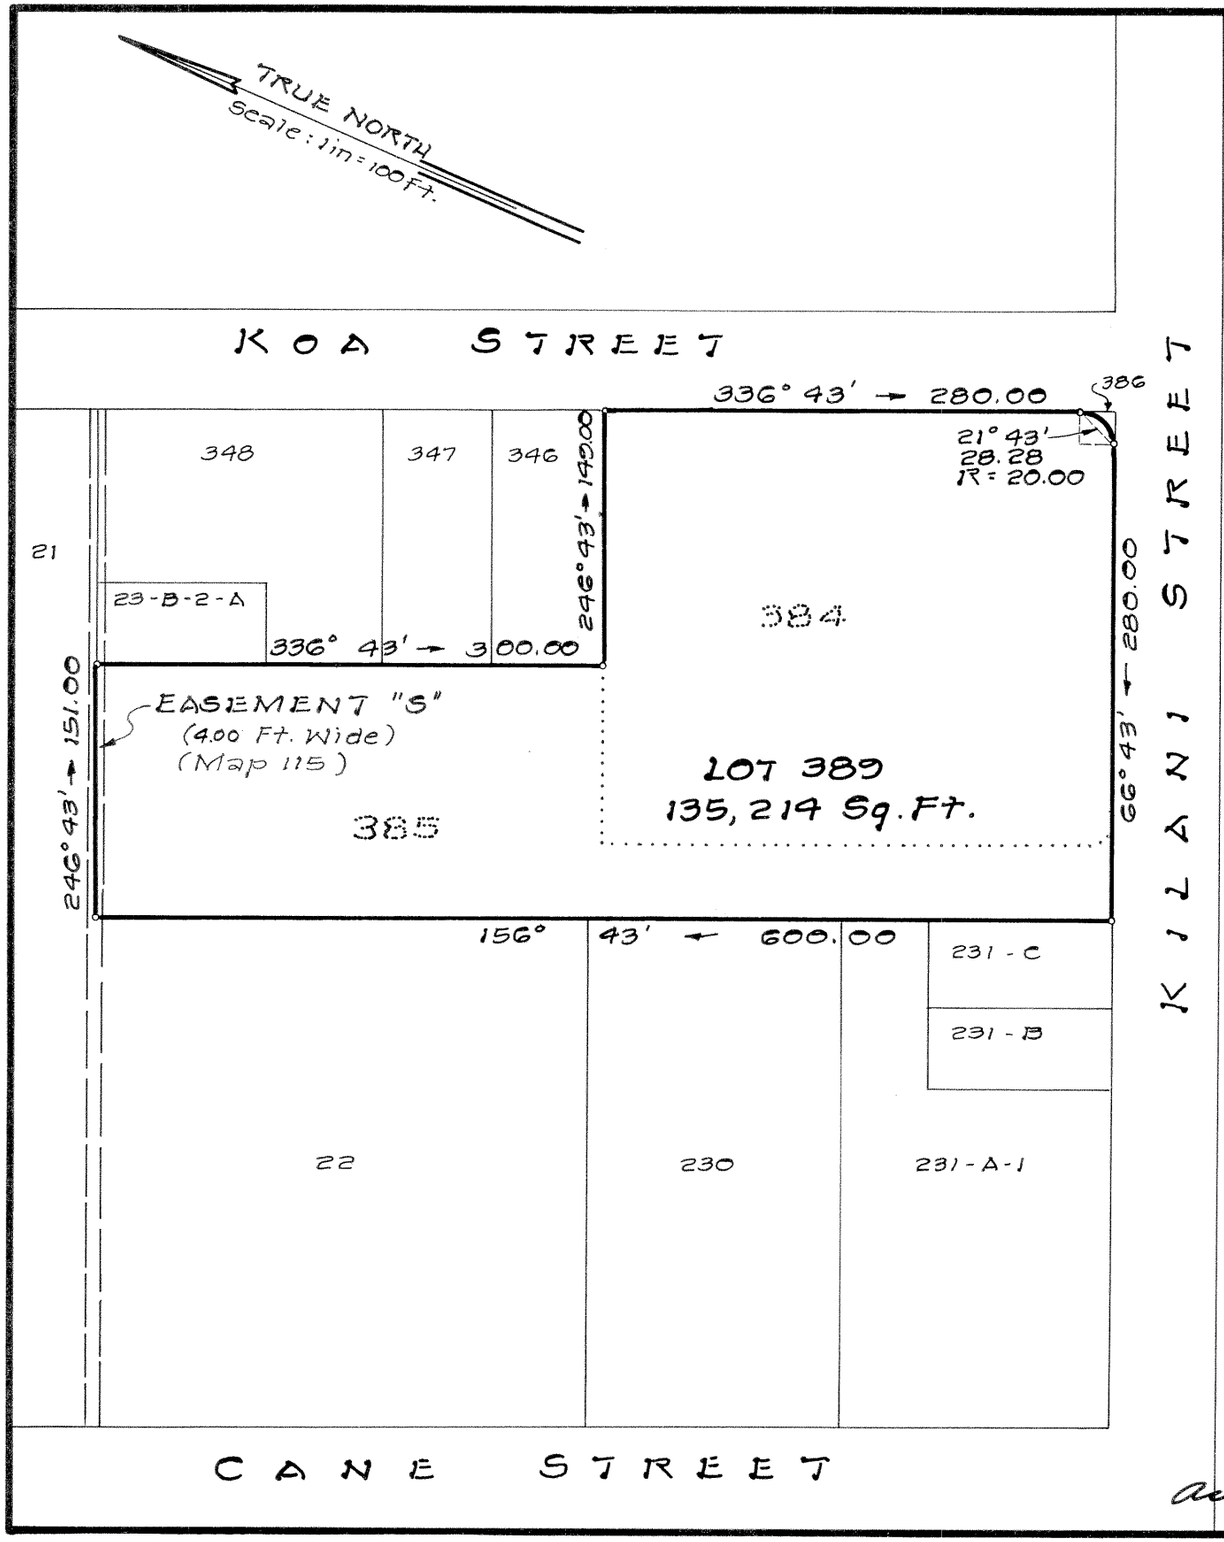

LAND COURT

STATE OF HAWAII

LAND COURT APPLICATION 12

CONSOLIDATION OF LOTS 384 AND 385
AS SHOWN ON MAP 138
INTO LOT 389

AT WAHIAWA, OAHU, HAWAII

HAWAII BLDG.
745 FORT ST.
HONOLULU, HAWAII

JOHN K. McCANDLESS, JR.
REGISTERED PROFESSIONAL LAND SURVEYOR
No. 1753
HAWAII, U.S.A.

VTN ~ PACIFIC

John K. McCandless Jr.
Registered Professional
Land Surveyor No. 1753
Land Court Cert. No. 152

OWNERS: WALLACE JUN DUCK LAI
RICHARD TAI GEE CHOY
KWAN HI LIM
K & H, INC.

OWNERS CERTIFICATE OF TITLE: 140, 392

AUTHORIZED AND APPROVED BY ORDER OF THE
JUDGE OF THE LAND COURT DATED DECEMBER 23, 1971
BY ORDER OF THE COURT

James G. Smith
acting REGISTRAR OF THE LAND COURT

Filed December 22, 1971
James G. Smith
Deputy Registrar

Tax Map Key: 7-4-07: 1

10" x 15" = 1.04 Sq. Ft.