MAP 151

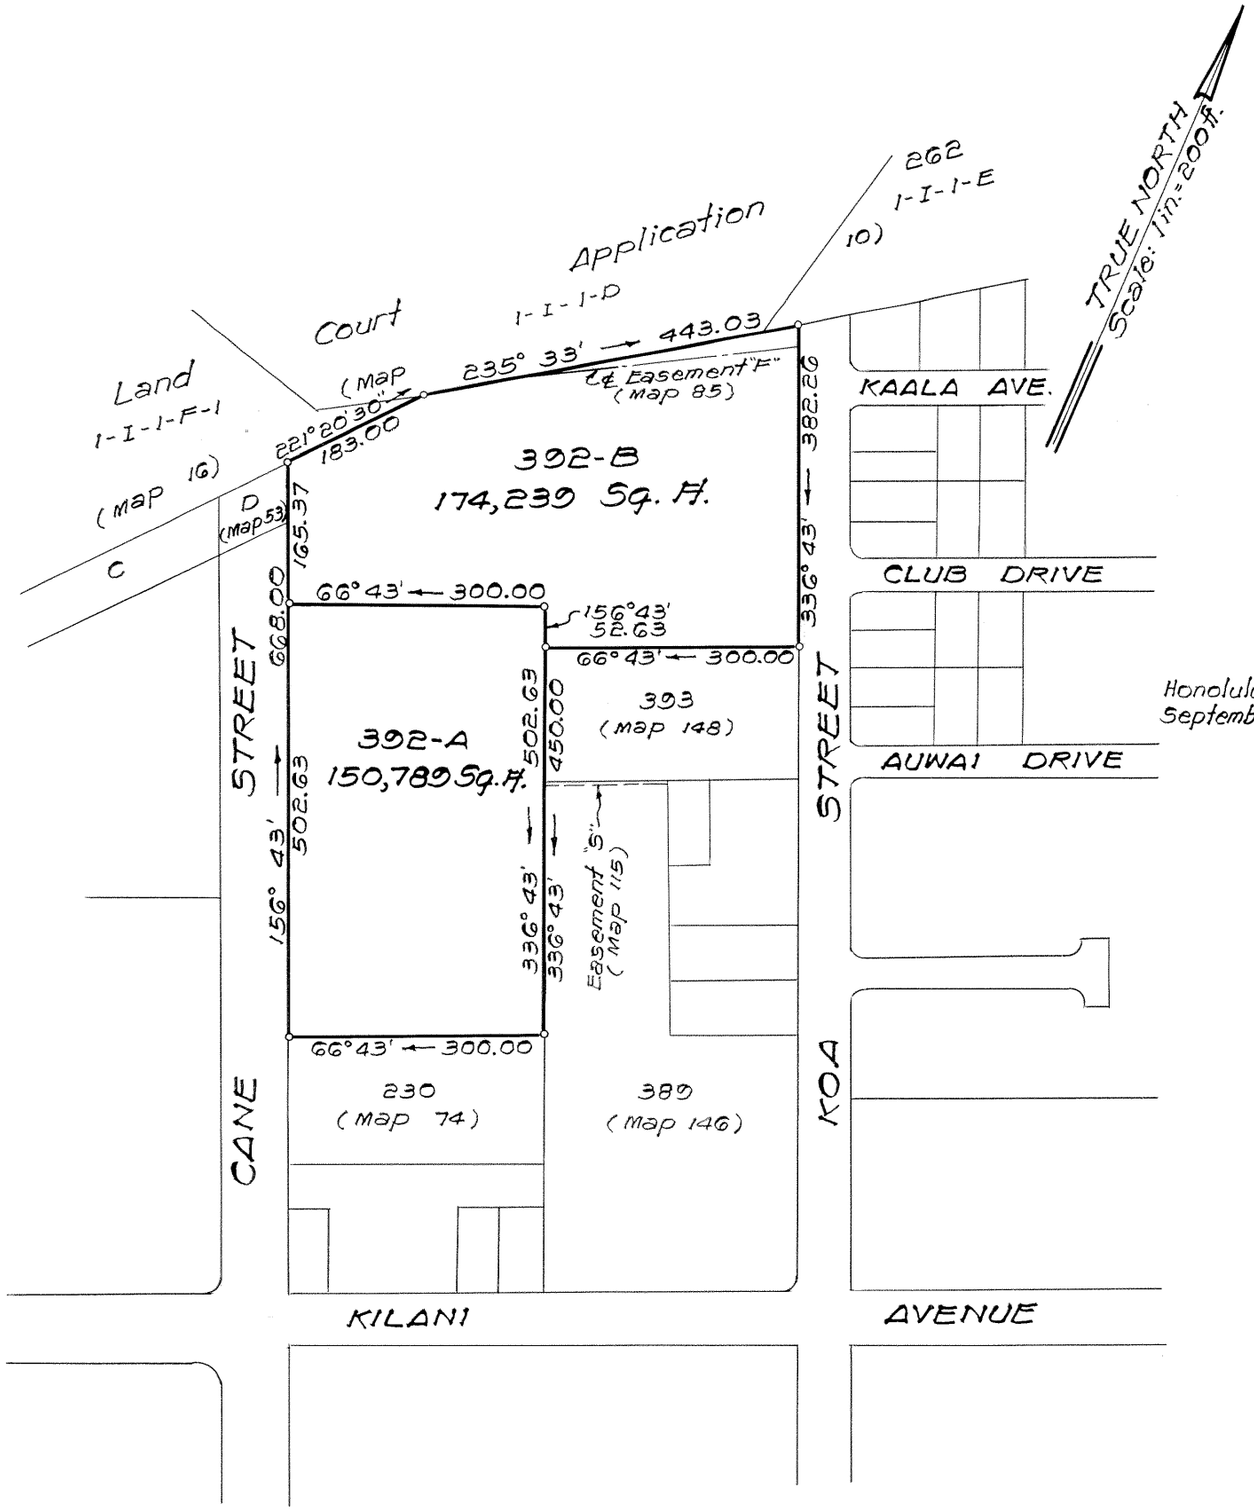

LAND COURT
STATE OF HAWAII

LAND COURT APPLICATION 12

SUBDIVISION OF LOT 392
AS SHOWN ON MAP 148
INTO LOTS 392-A AND 392-B
AT WAHIAWA, OAHU, HAWAII

Honolulu, Hawaii
September 5, 1978

WILFRED Y. K. CHIN
REGISTERED PROFESSIONAL LAND SURVEYOR
No. 3499
HAWAII, U.S.A.

DEPARTMENT OF PUBLIC WORKS
CITY AND COUNTY OF HONOLULU
DIVISION OF LAND SURVEY AND ACQUISITION

By: Wilfred Y. K. Chin
Registered Professional Surveyor
Certificate Number 3499-S

OWNER: Hawaii Housing Authority

OWNER'S CERTIFICATE OF TITLE: 171,760

AUTHORIZED AND APPROVED BY ORDER OF THE JUDGE
OF THE LAND COURT DATED: JUNE 6, 1979
BY ORDER OF THE COURT

James A. Smith
REGISTRAR OF THE LAND COURT

Filed May 17, 1979
James A. Smith
Registrar

TAX MAP KEY: 7-4-07:06

Wahiawa Police Station Relocation

10" x 15" = 1 SQ. FT.