12

MAP 153

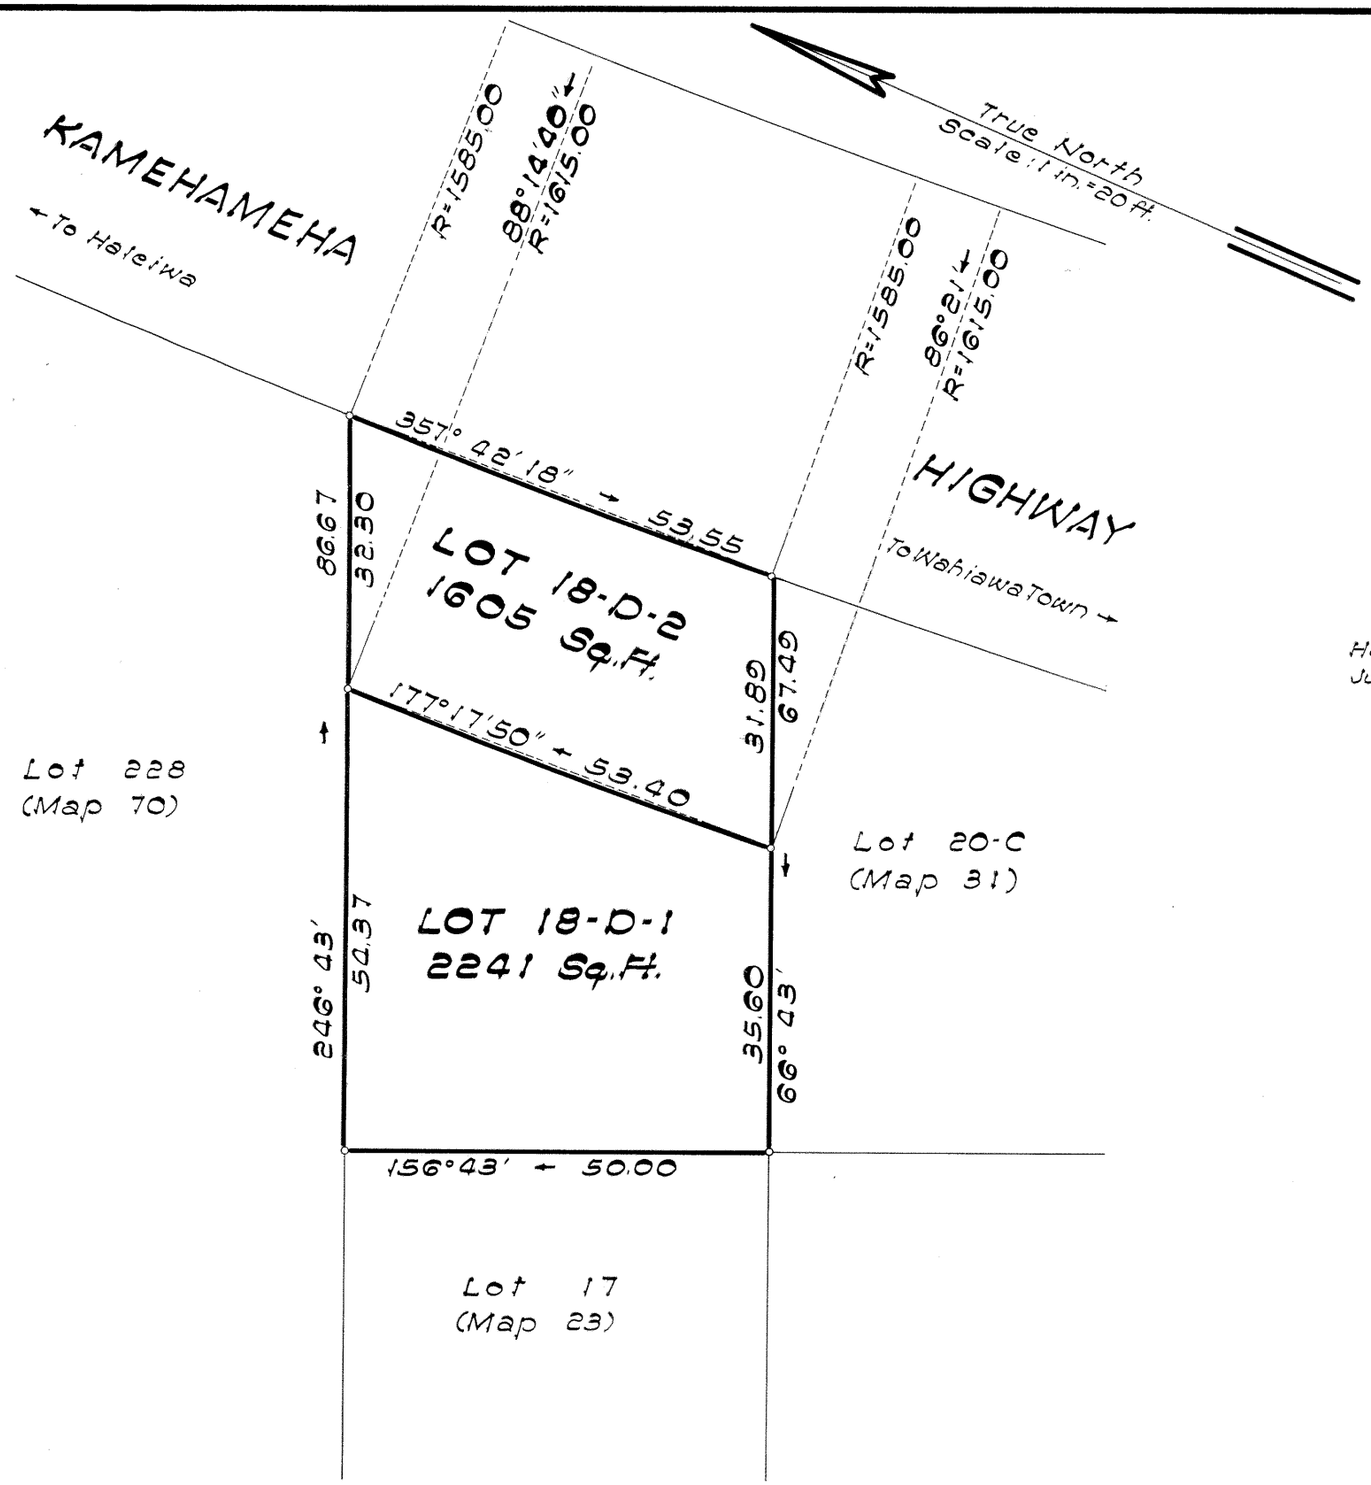

LAND COURT

STATE OF HAWAII

LAND COURT APPLICATION 12

SUBDIVISION OF LOT 18-D
AS SHOWN ON MAP 40
INTO LOTS 18-D-1 AND 18-D-2
AT WAHIAWA, OAHU, HAWAII

Honolulu, Hawaii
July 19, 1979

STATE OF HAWAII
DEPARTMENT OF TRANSPORTATION
HIGHWAYS DIVISION

HAROLD M. YONAMINE
REGISTERED PROFESSIONAL LAND SURVEYOR
No. 1362
HAWAII, U. S. A.

BY: Harold M. Yonamine
Registered Professional Surveyor 1362
Land Court Surveyor 142

Owner: E. K. Chun Co., Ltd.
Owner's Certificate of Title: 78,182

AUTHORIZED AND APPROVED BY ORDER OF THE JUDGE OF THE LAND COURT DATED AUGUST 8, 1979
BY ORDER OF THE COURT.

Juanita K. Post
REGISTRAR OF THE LAND COURT

Filed July 30, 1979 Juanita K. Post Registrar

Tax Map Key: 7-3-04:16 (Portion)

Parcel 21
KAMEHAMEHA HIGHWAY
Federal Aid Project No. F-FF-080-1(8)

10"×15" = 1 Sq. Ft.