MAP 154

LAND COURT

STATE OF HAWAII

LAND COURT APPLICATION 12

SUBDIVISION OF LOT 12-B
AS SHOWN ON MAP 32
INTO LOTS 12-B-1 AND 12-B-2
AT WAHIAWA, OAHU, HAWAII

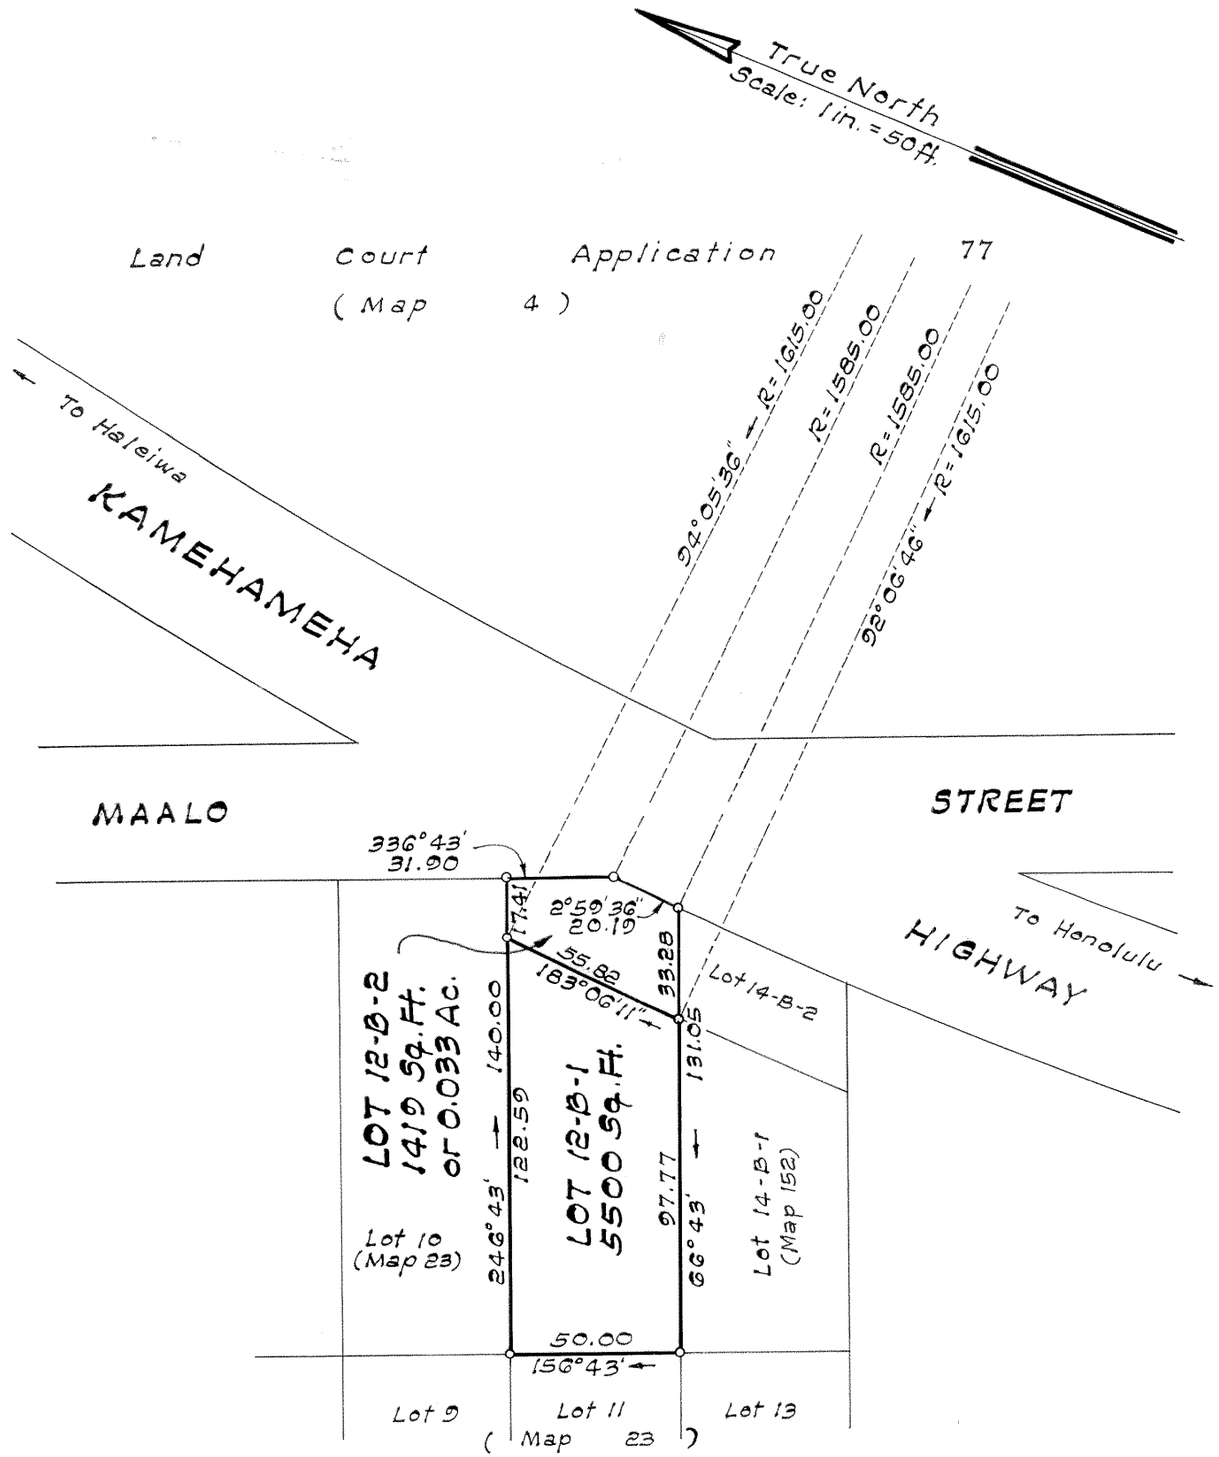

Honolulu, Hawaii
May 3, 1979

RONALD M. YOSHIDA
REGISTERED PROFESSIONAL LAND SURVEYOR
No. 950
HAWAII, U.S.A.

STATE OF HAWAII
DEPARTMENT OF TRANSPORTATION
LAND TRANSPORTATION FACILITIES DIVISION

BY: Ronald M. Yoshida
Registered Professional Surveyor 950
Land Court Surveyor 161

Owners: Yoshimi Hoshibata, Harold Yoshito Hoshibata, Charles Sakae Hoshibata, Helen Matsuko Yamamoto, Rosalie Miko Kubo

Owners' Certificate of Title: 204,510

AUTHORIZED AND APPROVED BY ORDER OF THE JUDGE OF THE LAND COURT DATED AUGUST 8, 1979
BY ORDER OF THE COURT.

Juanita K. Post
REGISTRAR OF THE LAND COURT

Filed July 25, 1979 Juanita K. Post, Registrar

Tax Map Key: 7-3-04: 45

Parcel 24
KAMEHAMEHA HIGHWAY
Federal Aid Project No. F-FF-080-1(8)

10" × 15" = 1 Sq. Ft.