MAP 157

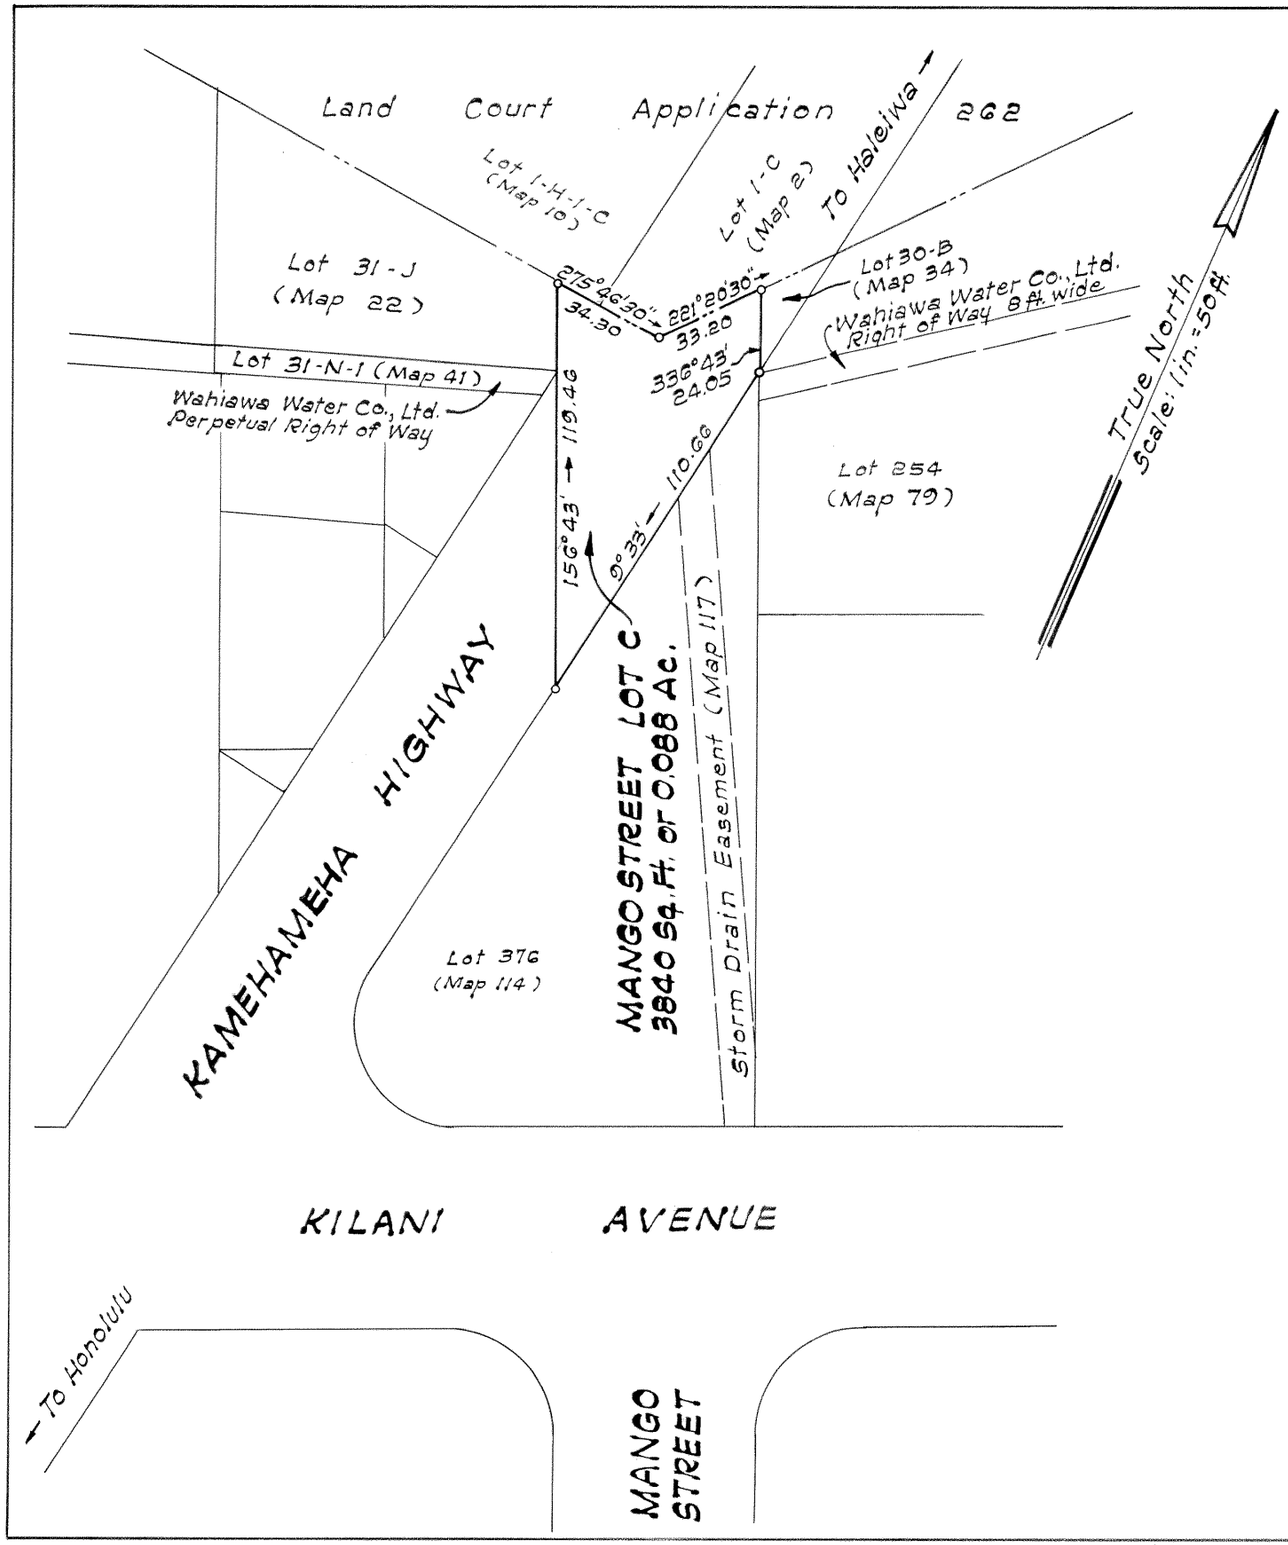

LAND COURT

STATE OF HAWAII

LAND COURT APPLICATION 12

DESIGNATION OF

REMAINDER OF MANGO STREET

AS SHOWN ON MAP 1

AS MANGO STREET LOT C

AT WAHIAWA, OAHU, HAWAII

STATE OF HAWAII
DEPARTMENT OF TRANSPORTATION
LAND TRANSPORTATION FACILITIES DIVISION

Honolulu, Hawaii
April 25, 1979

RONALD M. YOSHIDA
REGISTERED PROFESSIONAL LAND SURVEYOR
No. 950
HAWAII, U.S.A.

BY: Ronald M. Yoshida
Registered Professional Surveyor 950
Land Court Surveyor 161

Owners: Alan Monck Peterson and Herbert Mitsuo Segawa, Trustees

Owners' Certificate of Title: 535

AUTHORIZED AND APPROVED BY ORDER OF THE JUDGE OF THE LAND COURT DATED SEPTEMBER 20, 1979 BY ORDER OF THE COURT.

Juanita K. Post
REGISTRAR OF THE LAND COURT

Filed September 7, 1979 Paul Cozloff chief

Tax Map Key: 7-3-05

Parcel 51
KAMEHAMEHA HIGHWAY
Federal Aid Project No. F-FF-080-1(8)

10"×15" = 1 Sq. Ft.