12

MAP 161

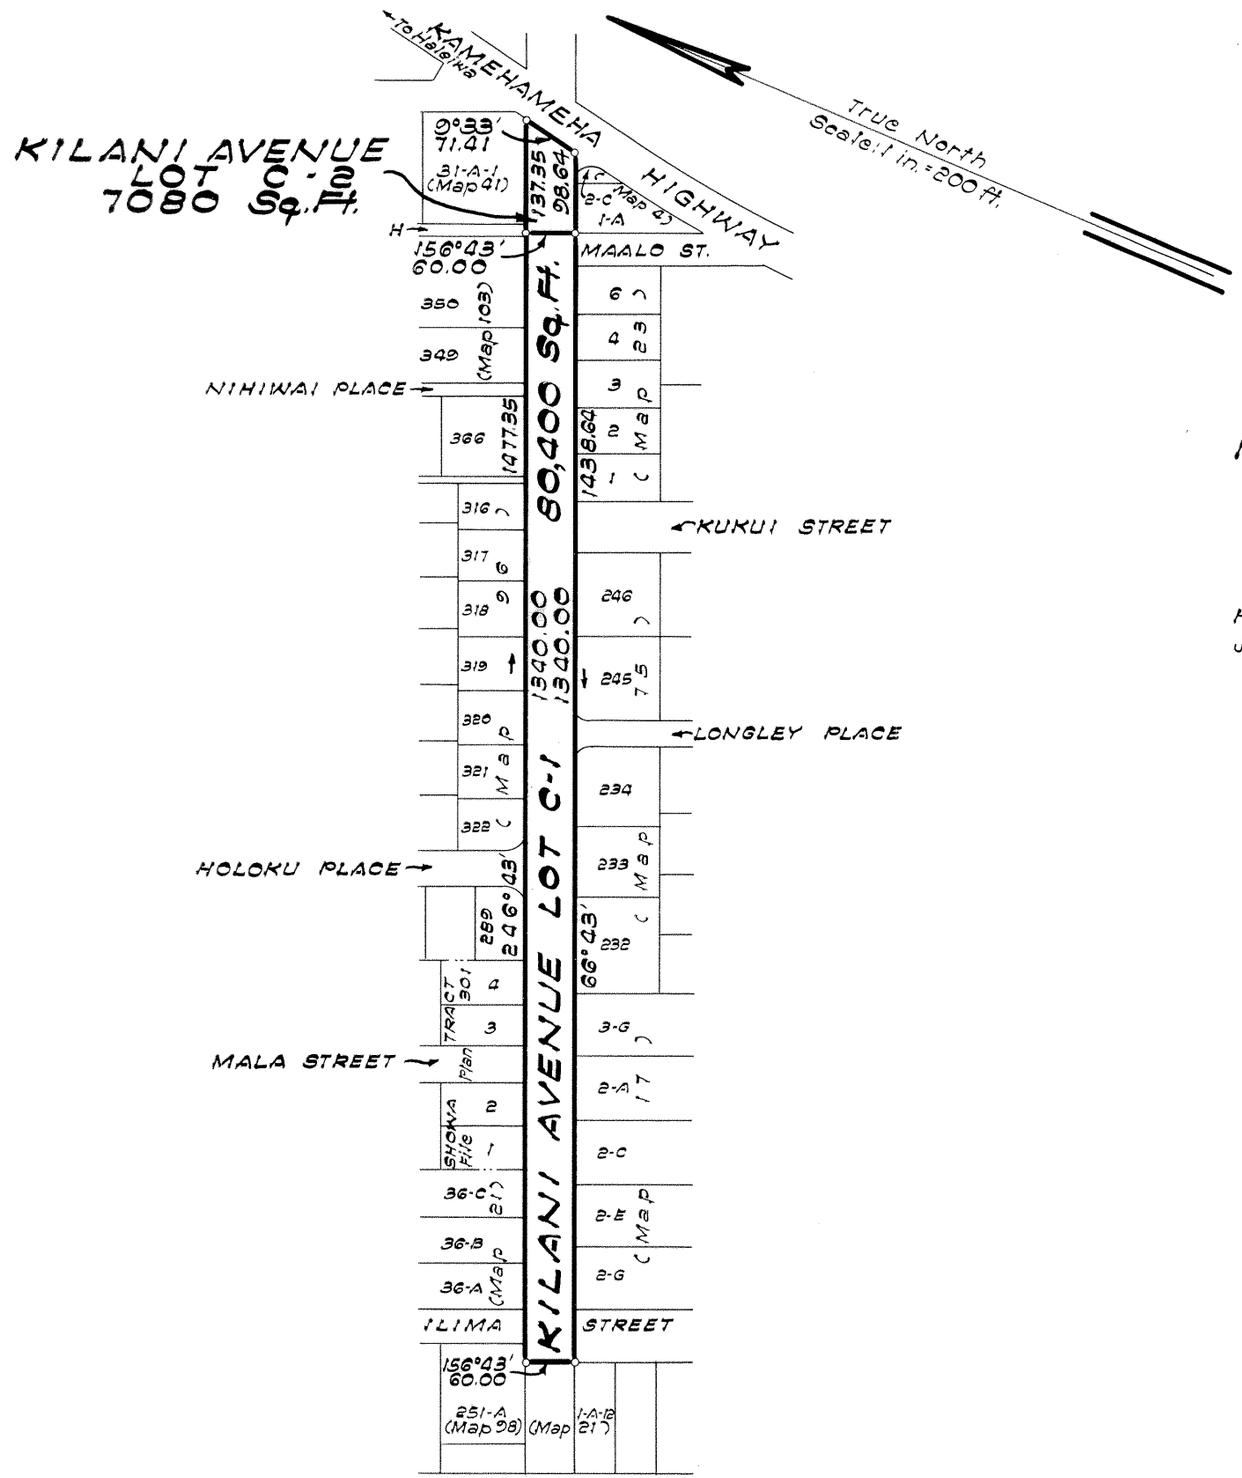

LAND COURT

STATE OF HAWAII

LAND COURT APPLICATION 12

SUBDIVISION OF KILANI AVENUE LOT C
AS SHOWN ON MAP 150
INTO KILANI AVENUE LOT C-1 AND KILANI AVENUE LOT C-2
AT WAHIAWA, OAHU, HAWAII

Honolulu, Hawaii
July 24, 1979

STATE OF HAWAII
DEPARTMENT OF TRANSPORTATION
HIGHWAYS DIVISION

RONALD M. YOSHIDA
REGISTERED PROFESSIONAL LAND SURVEYOR
No. 950
HAWAII, U. S. A.

BY: Ronald M. Yoshida
Registered Professional Surveyor 950
Land Court Surveyor 161

Owner: The City and County of Honolulu
Owner's Certificate of Title: 198,183

AUTHORIZED AND APPROVED BY ORDER OF THE JUDGE OF THE LAND COURT DATED AUGUST 14, 1980
BY ORDER OF THE COURT.

James A. Smith
REGISTRAR OF THE LAND COURT

Filed July 30, 1980 Paul Cazloff clk

Tax Map Key: 7-3-05 (Portion)

Parcel 36
KAMEHAMEHA HIGHWAY
Federal Aid Project No. F-FF-080-1(8)

10"×15" = 1 Sq. Ft.