MAP 173

LAND COURT

STATE OF HAWAII

LAND COURT APPLICATION 12

Designation of Easement X affecting Palm Street Lot
as shown on map 1
AT WAHIAWA, OAHU, HAWAII

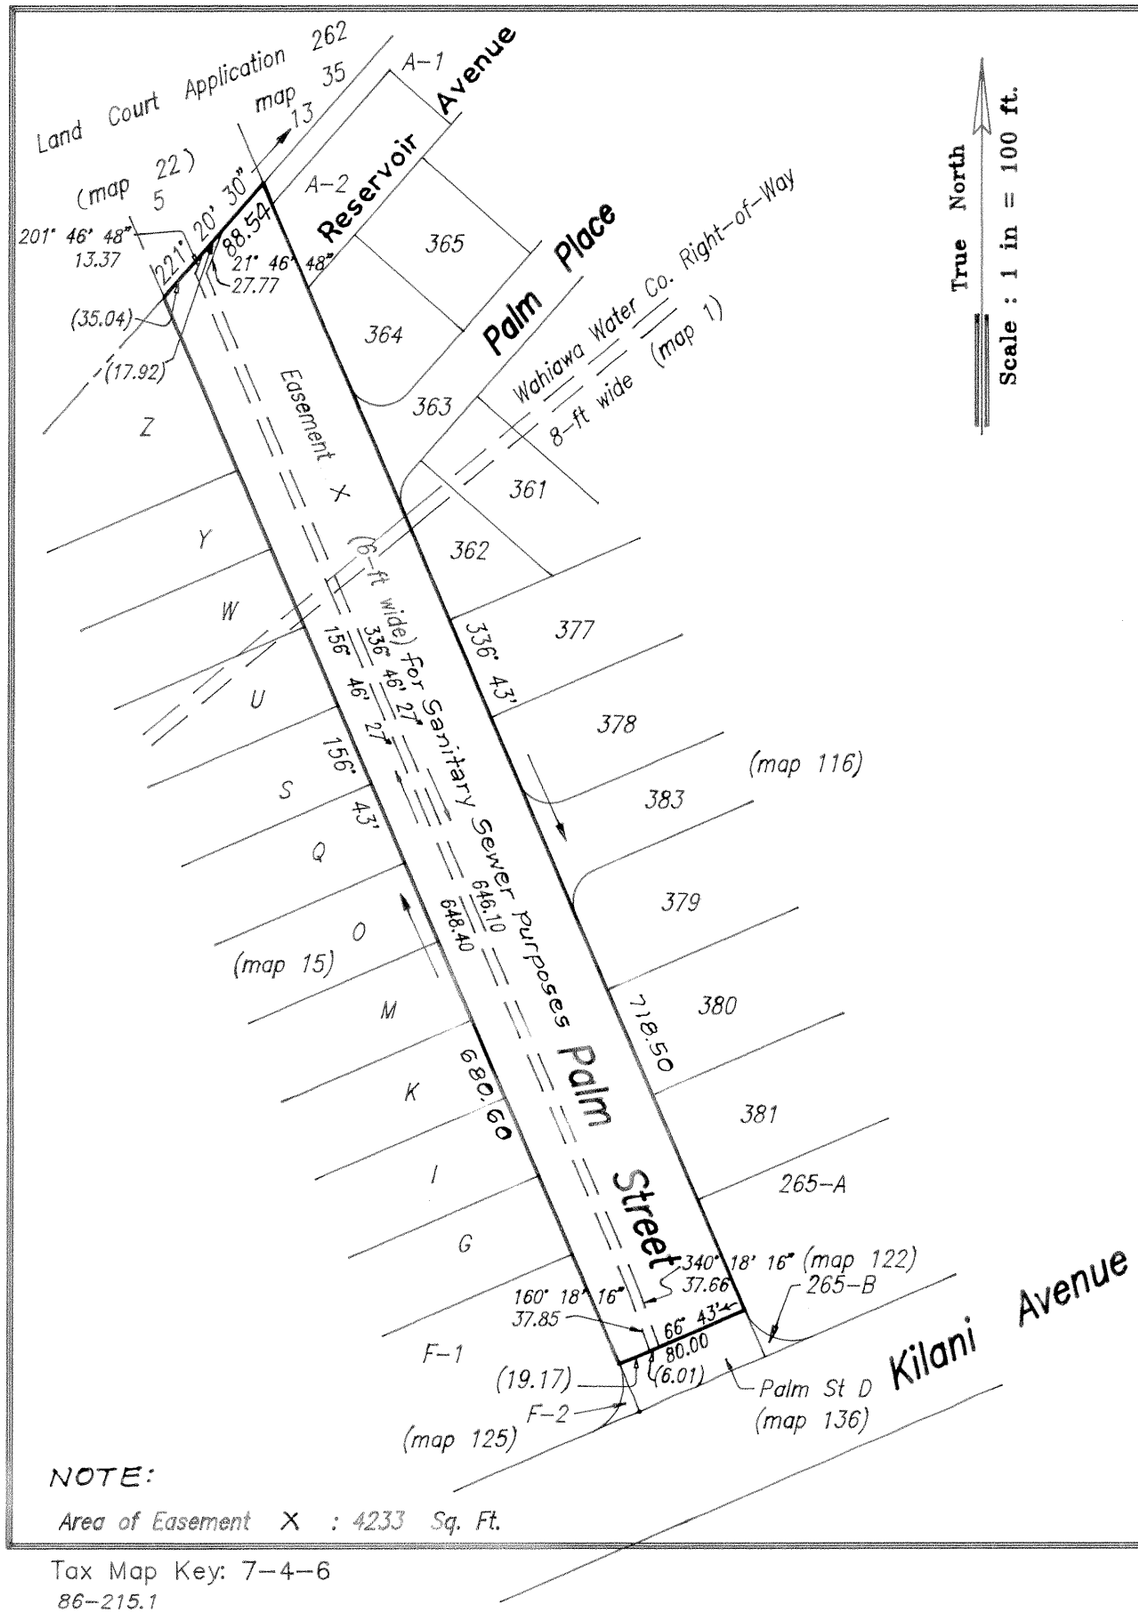

NOTE:

Area of Easement X : 4233 Sq. Ft.

1020 AUAHI STREET
HONOLULU, HAWAII
JUNE 25, 1990

JERRY S. NAKAGAWA
REGISTERED PROFESSIONAL LAND SURVEYOR
No. 1698
HAWAII, U.S.A.

ENGINEERS SURVEYORS HAWAII, INC.

Jerry S. Nakagawa

REGISTERED PROFESSIONAL LAND SURVEYOR
CERTIFICATE NUMBER 1698
LAND COURT CERTIFICATE NUMBER 147

OWNERS : Alan Monck Peterson and
Herbert Mitsuo Segawa, Trustees

OWNER'S' CERTIFICATE OF TITLE: 535

AUTHORIZED AND APPROVED BY ORDER OF THE JUDGE
OF THE LAND COURT DATED FEBRUARY 8, 1991
BY ORDER OF THE COURT.

Lynette Ajimine
DEPUTY REGISTRAR OF THE LAND COURT

Filed January 23, 1991.
Kathleen Weisbarth, Clerk

Tax Map Key: 7-4-6
86-215.1

10" X 15" = 1 SQ. FT.