Court of Land Registration.

Map and Description with Petition No. 15, Charles M. Cooke, Limited, Lot No. 14 on Young Street, Honolulu, Oahu, filed May 27 1904.

Beginning at a point on the South Side of Young Street which bears true azimuth 111° 4' 589 7/10 feet from the West corner of Young and Kapiolani Streets, as shown on Government Survey Registered Map No. 1162, said street corner being fixed by a street monument in Kapiolani Street, opposite Young Street, from which it bears true azimuth 68° 10' 62 4/10 feet, the magnetic declination in 1904 at said street corner being 10° 30', and running by true azimuths;

1 111° 4' 180.7/10 feet along Young Street,
2 32° 5' 155.4/10 feet along Grant 197,
3 291° 4' 100 7/10 feet along Grant 49,
4 212° 5' 155 4/10 feet along Grant 76 to the point of beginning.

Area 15360 Square Feet.

Original Survey by T. Metcalf in 1849.
Resurvey by C. J. Lyons in 1871-3.

The street line of Young Street as now settled is shown on Government Survey Registered Map No 1998. The street monument was set by the Government Survey in 1904.

Map from Government Survey Map Registered No. 1162
Scale 1/1200

The map and description hereon has been examined by me and found correct.

Honolulu,
June 8 1904.
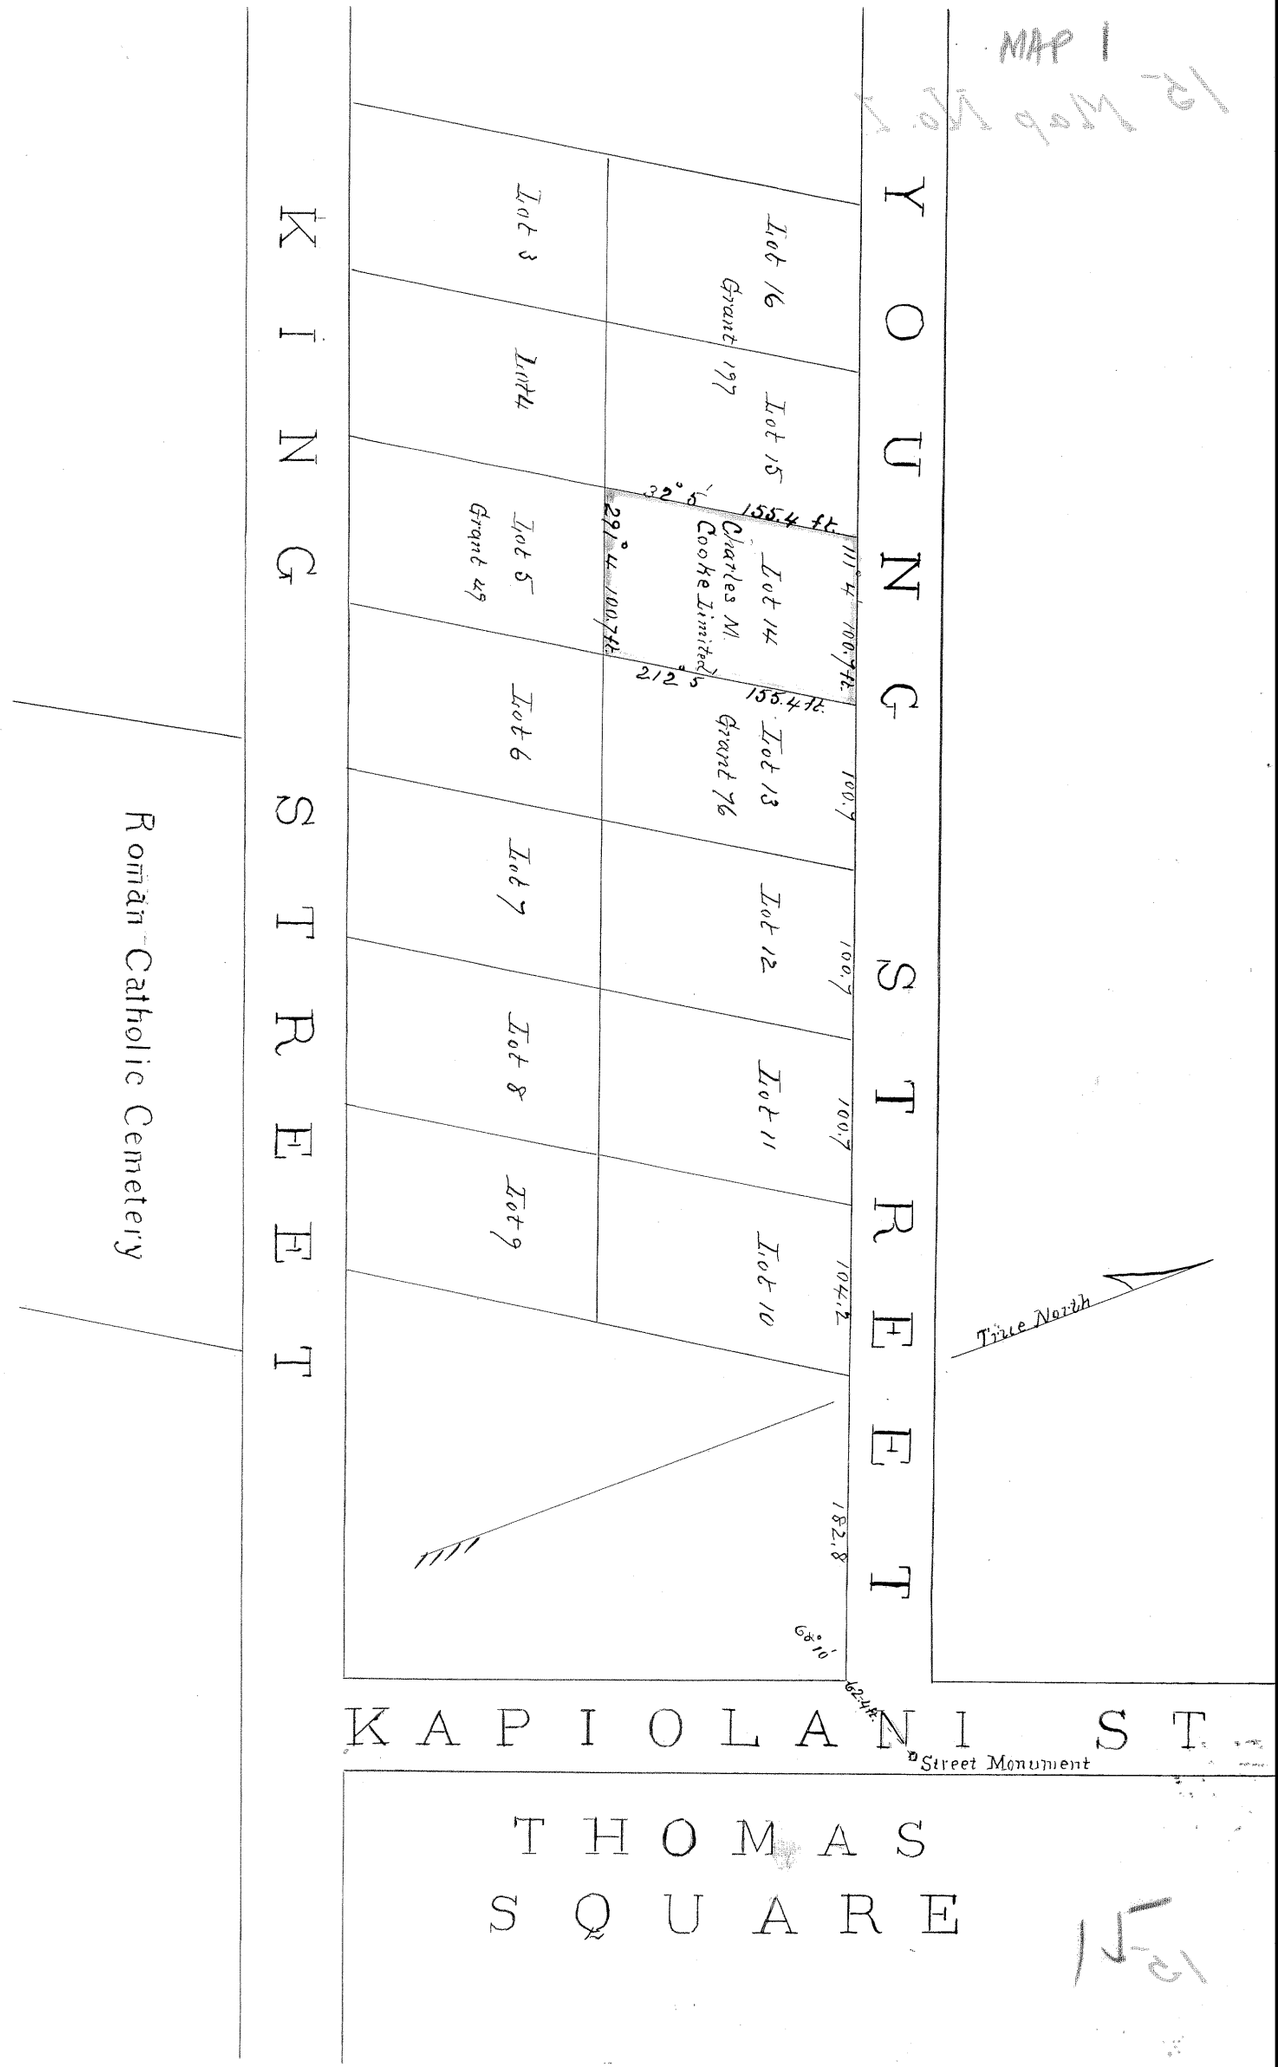
J. S. Emerson,
Court Surveyor.