MAP 1

Court of Land Registration.
Map and Description with Petition No. 16
C. Du Roi filed June 9 1904.
Lot on the North side of Liliha Street.
Punnui, Honolulu, Konoa, Oahu.

Being a portion of Royal Patent 1994 L.C. Award 7766 to Kanakaole.

Beginning at an Iron pin at the East corner of this lot on the North line of Liliha Street. from which iron pin the Government Survey Station Punchbowl bears by true Azimuth 355°21'30" 6288.7 feet and Rosebank Station bears 276°32'50" 3102.8 feet and running by true Azimuths;

1. 52°37' 160.5 feet along the North line of Liliha St. to the corner of fence,
2. 108°20' 39.5 feet along remaining portion of L.C. Award 7766 to Kanakaole along fence & Goo Kim to South corner of barn, Thence
3. 195°56' 24. feet along barn to North East corner of same at stone wall, Thence
4. 190°25' 86.5 feet along L.C. Award 1127 to Keolewa for Keola along wall with picket fence on top of it along Goo Kim to East angle of wall at auwai.
5. 276°10' 56.1 feet along L.C. Award 1127 Ap. 2. to Keolewa for Poomanu. The south bank of the auwai being the boundary.
6. 295°15' 35.6 feet along south bank of the same auwai, the boundary
7. 265°56' 54.2 feet along south bank of the same auwai, the boundary. Thence
8. 352°30' 5.8 feet to initial point. Area $\frac{24}{100}$ Acre

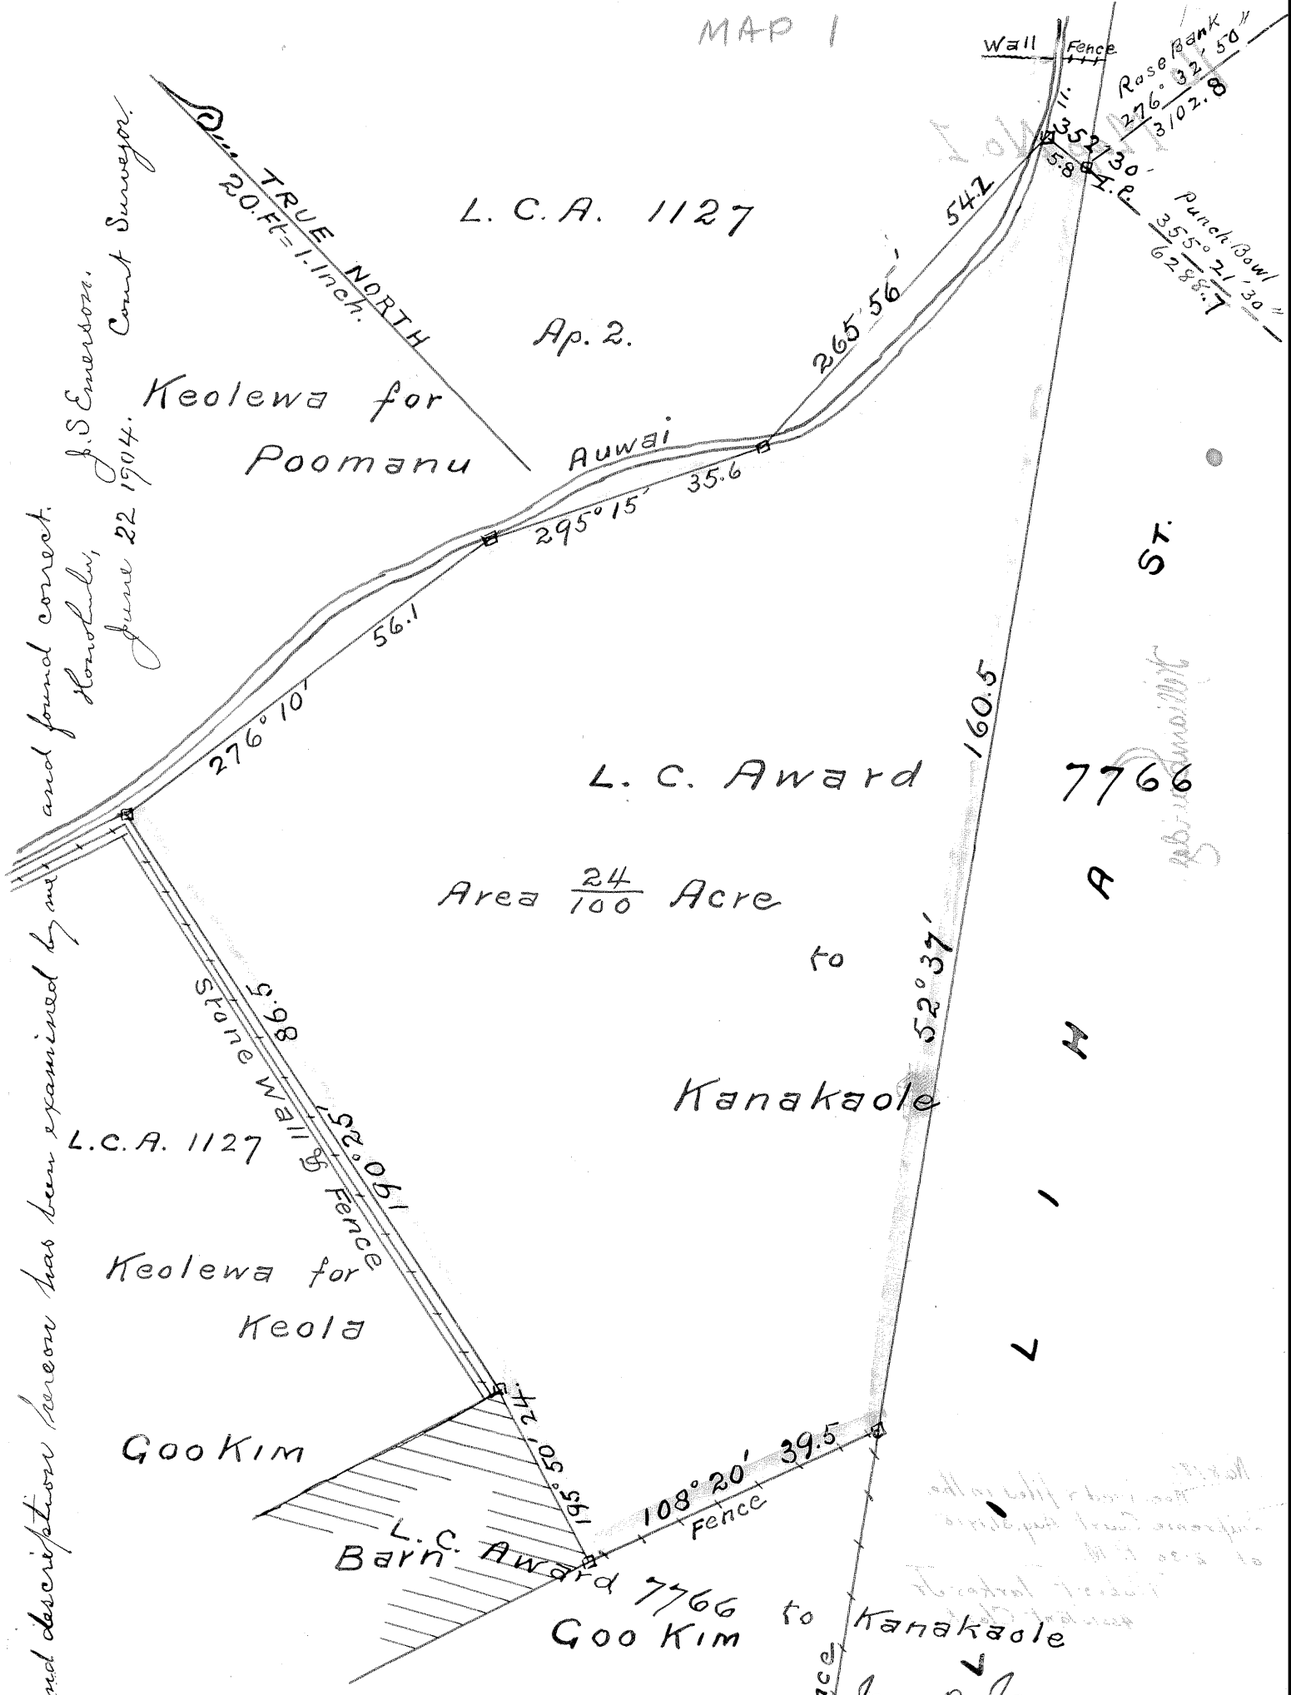

The map and description herein has been examined by me and found correct.
J. S. Emerson.
Court Surveyor.
Honolulu, June 22 1904.

May 21. 1904

Note. Magnetic Variation at Initial Point May 20. 1904 9° 55' East

M. D. Monsarrat
Surveyor
May 21. 1904