16

MAP 2

LAND COURT

TERRITORY OF HAWAII

SUBDIVISION OF LAND COURT APPLICATION 16
AS SHOWN ON MAP 1
INTO LOTS 1 AND 2

AT PUUNUI, HONOLULU, OAHU, T.H.

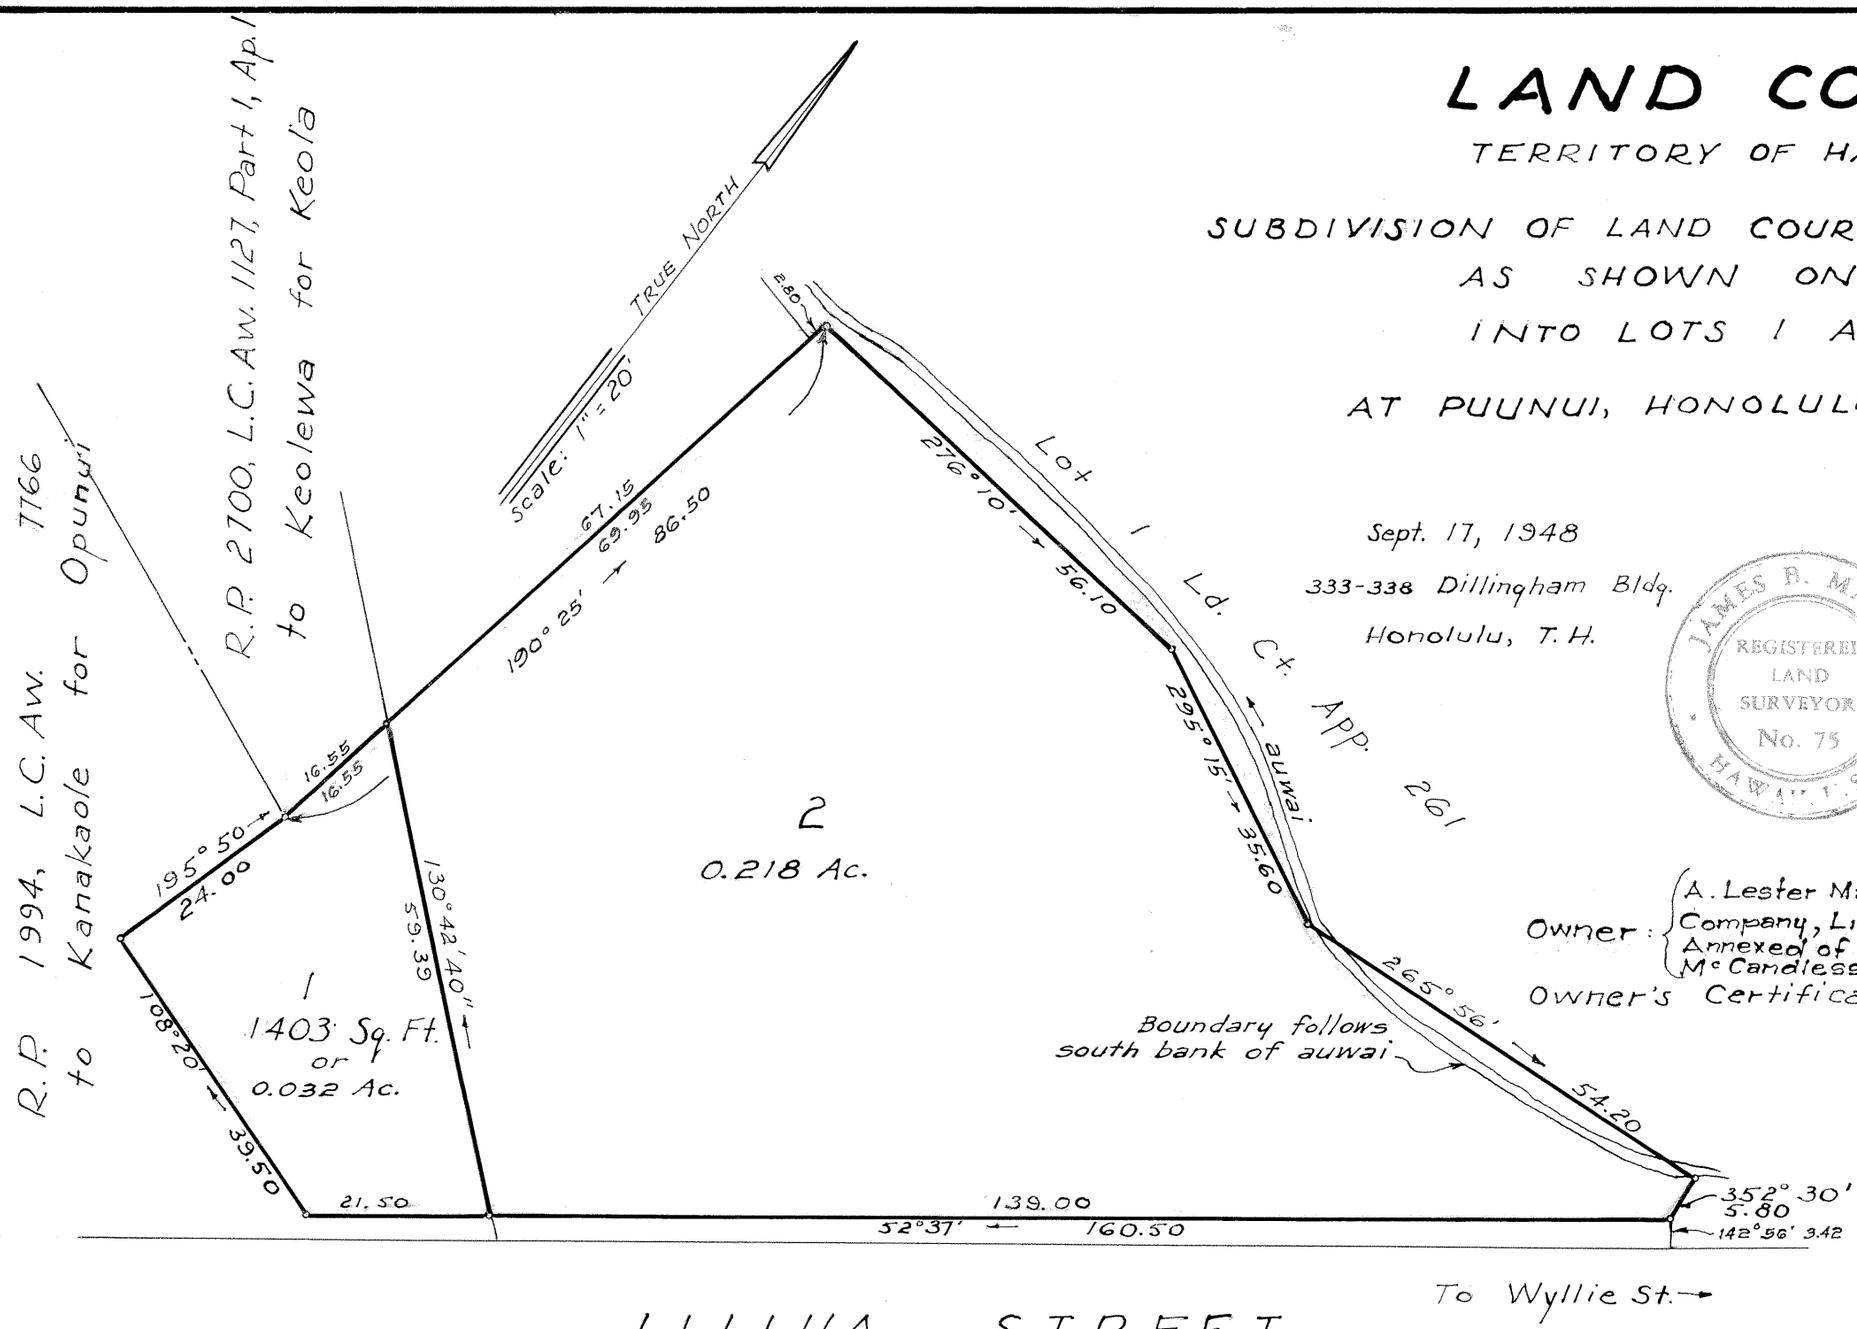

James B. Mann

Sept. 17, 1948
333-338 Dillingham Bldg.
Honolulu, T.H.

Registered Professional Surveyor
Certificate No. 75
Land Court Surveyor
Certificate No 1.

JAMES B. MANN
REGISTERED
LAND
SURVEYOR
No. 75
HAWAII, U.S.A.

Owner: A. Lester Marks, Executor, and Bishop Trust Company, Limited, Administrator with the Will Annexed of the Estate of Lincoln Loy McCandless, deceased.

Owner's Certificate of Title No. 1202

AUTHORIZED AND APPROVED BY ORDER OF THE JUDGE OF THE LAND ORDER DATED DECEMBER 2, 1948

BY ORDER OF THE COURT

REGISTRAR OF THE LAND COURT

Filed Oct. 15, 1948
Abraham K. Akana
Assistant Registrar

Tax Key 1-8-17: 14
F.B. 224: 6 & 60
C.B. 105: 84

JAMES B. MANN
CIVIL ENGINEER & SURVEYOR
333-338 DILLINGHAM BLDG

10"X15" 1.04 Sq. Ft.