MAP 2

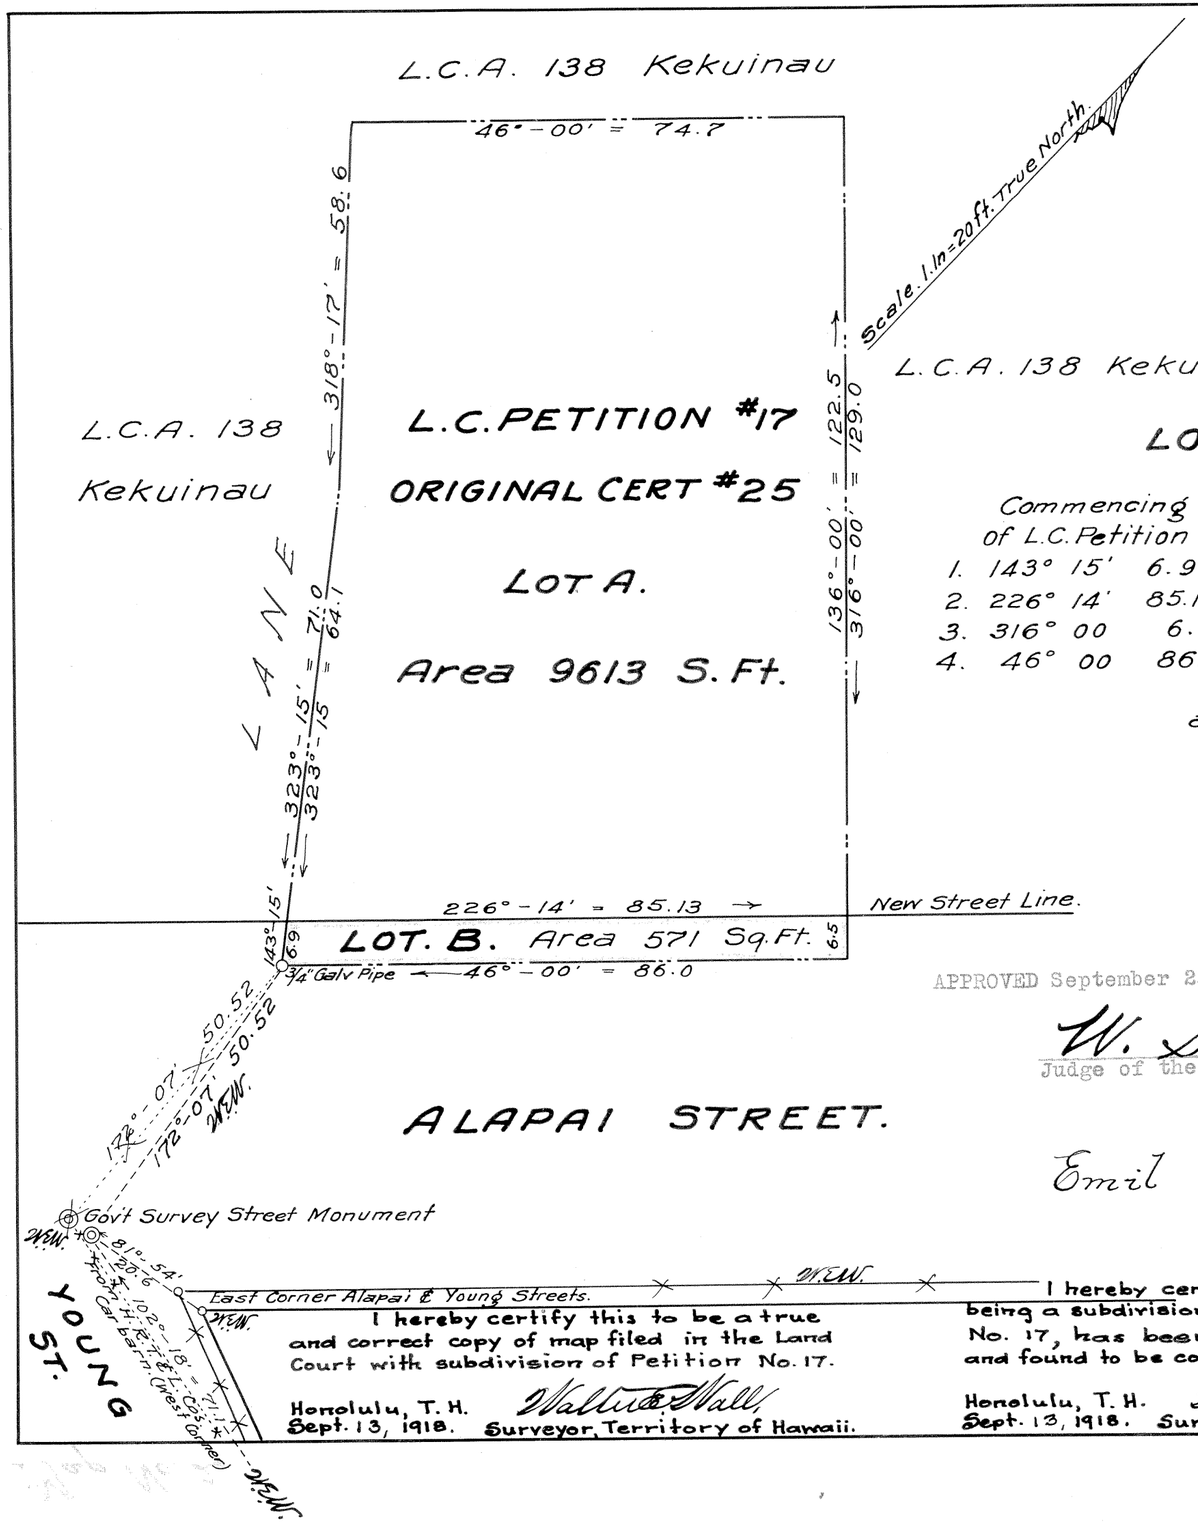

SUBDIVISION OF LAND COURT PETITION No. 17. ORIGINAL CERT. No. 25.

Near North corner Alapai and Hotel Sts.
Emil Klemme. Petitioner.
Being Portion of L.C.A. 138. Kekuinau.

LOT. B.

Commencing at the south corner of L.C. Petition No 17 and running by true azimuths:-

1. 143° 15' 6.9 feet, to new Street line;
2. 226° 14' 85.13 " and Lot A. along " " " ;
3. 316° 00 6.5 " to old " " ;
4. 46° 00 86.0 " along " " " ,

to the initial point, and containing an area of ~~771~~ 571 Sq. Ft. W.E.W.

LOT A.

Commencing at a point which is by true azimuth, 143° 15' 6.9 feet from a 3/4" Galv. pipe which marks the south corner of L.C.P. 17, and running as follows by true azimuths.

1. 226° 14' 85.13 feet along Lot B. along new line of Alapai St.
2. 136° 00' 122.5 " ;
3. 46° 00' 74.7 " ;
4. 318° 17' 58.6 " " Lane;
5. 323° 15' 64.1 " " Lane, to the initial point and Containing an area of 9613 square feet.

Filed Sept. 5/18
A. V. Hogan
Registrar, Land Court.

July 27th 1918.

A. S. Cantin
Engineer City and County of Honolulu.

APPROVED September 23rd, 1918,
W. S. Edings
Judge of the Land Court.

Emil Klemme

I hereby certify this to be a true and correct copy of map filed in the Land Court with subdivision of Petition No. 17.

Honolulu, T. H.
Sept. 13, 1918.
Walter E. Wall
Surveyor, Territory of Hawaii.

I hereby certify that the map hereon being a subdivision of Land Court Petition No. 17, has been examined and verified and found to be correct.

Honolulu, T. H.
Sept. 13, 1918.
Walter E. Wall
Surveyor, Territory of Hawaii.

OFFICE OF THE CITY & COUNTY ENGINEER
HONOLULU, HAWAII

ENGINEER E. E. B.
DRAFTSMAN C. J. W.
SCALE 1" - 20'
DATE July 1918.
APPROVED: A. S. Cantin
CITY AND COUNTY ENGINEER

FILE	POCKET	FOLDER	NO.