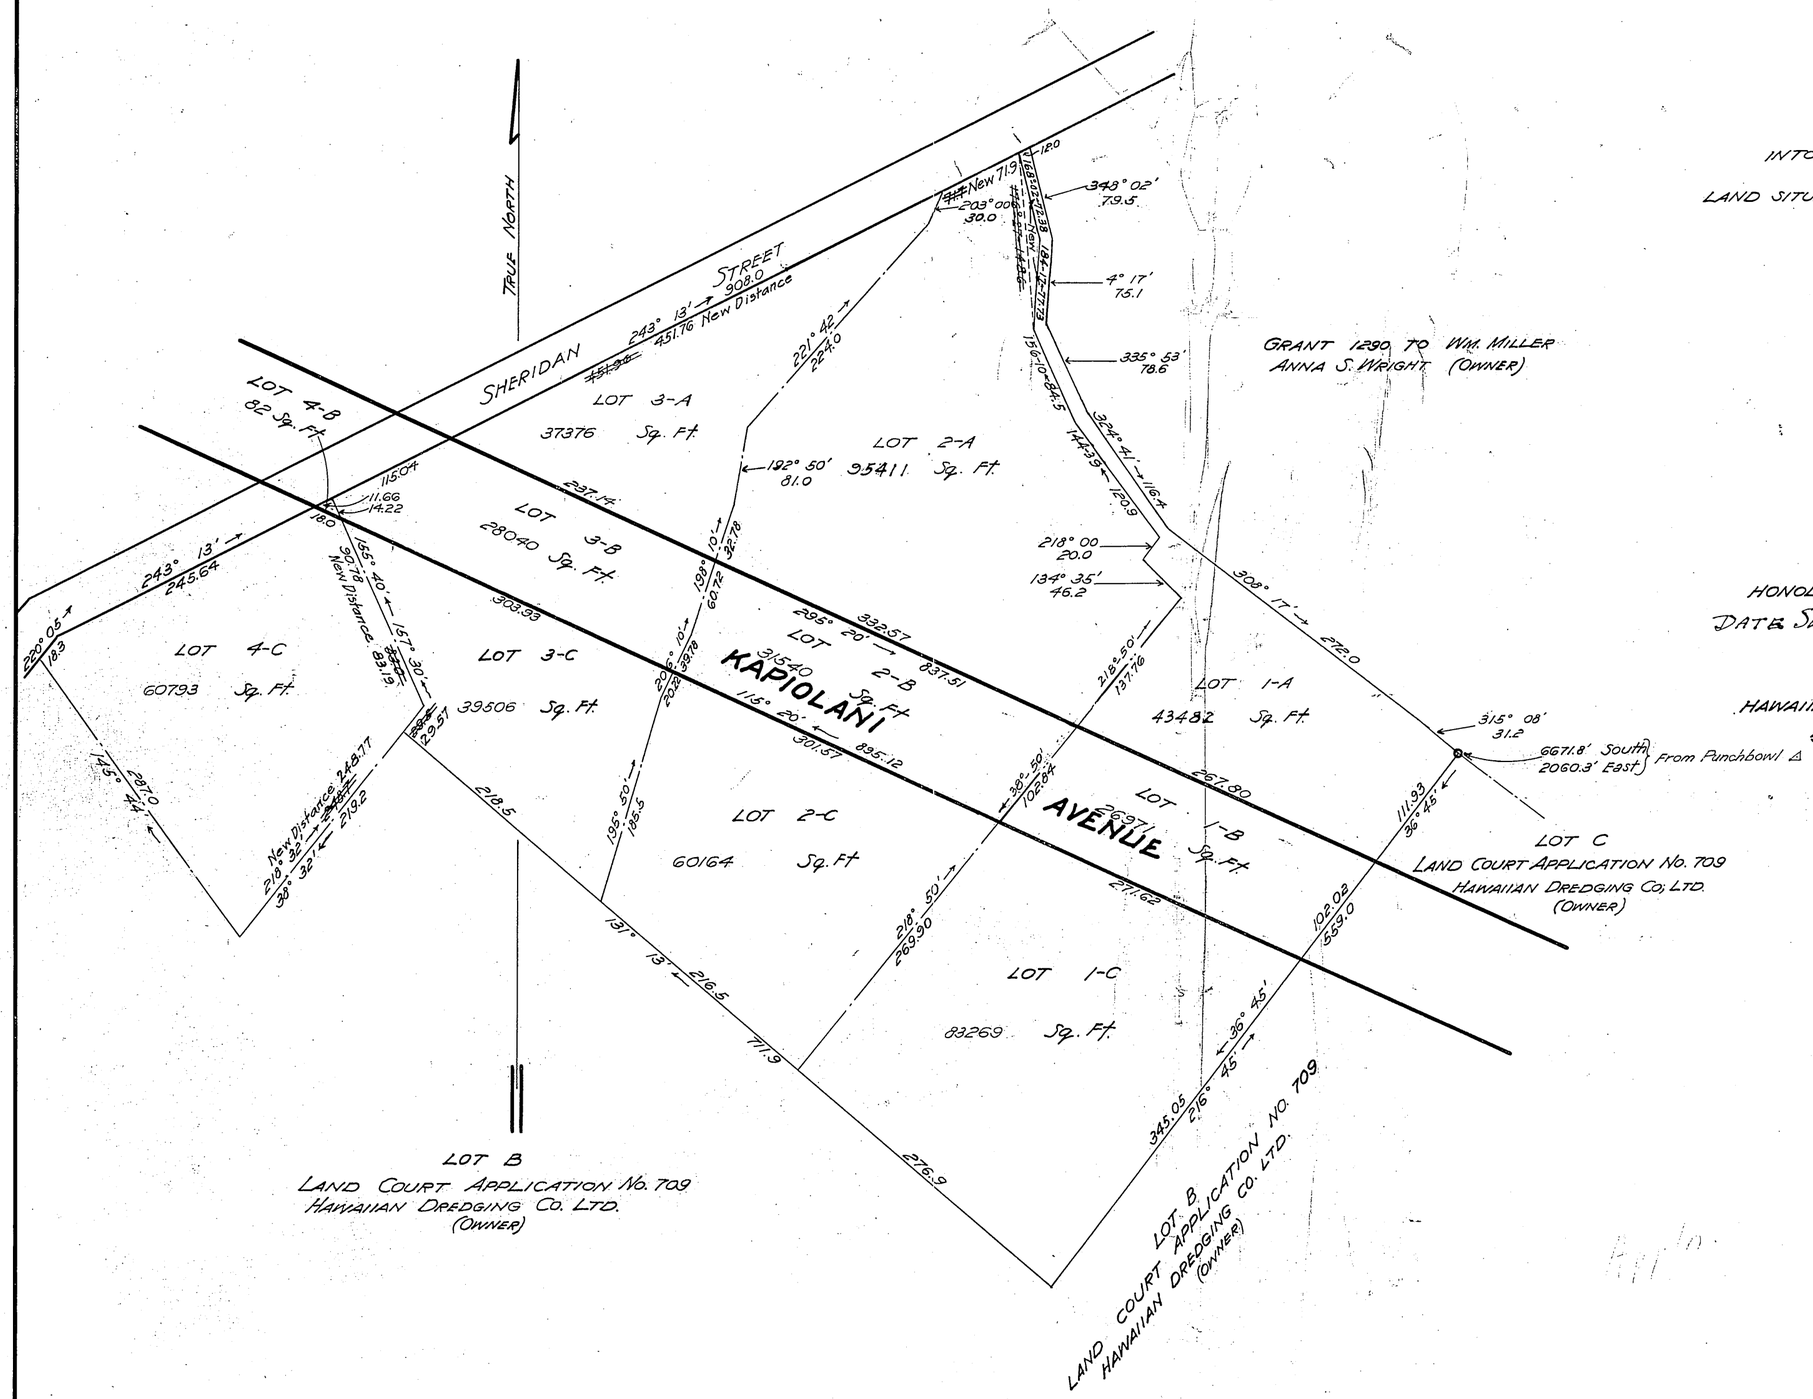

LAND COURT
TERRITORY OF HAWAII

SUBDIVISION OF LOTS 1, 2, 3 & 4 OF
LAND COURT APPLICATION No. 20.
INTO LOTS 1-A, 1-B, 1-C; 2-A, 2-B, 2-C; 3-A, 3-B, 3-C; 4-B & 4-C

LAND SITUATED ON THE SOUTHEAST SIDE OF SHERIDAN STREET
AT KALIA, HONOLULU, OAHU, T.H.

SCALE: 1 inch = 100 Feet

DEPARTMENT OF PUBLIC WORKS
CITY & COUNTY OF HONOLULU
BUREAU OF PLANS, SURVEYS & IMPROVEMENTS

APPROVED: H. A. R. Austin
CHIEF ENGINEER

M. A. Trease
SURVEYOR & MAKER OF PLAN

HONOLULU, T.H.
DATE SEPT. 27, 1927

HAWAIIAN DREDGING CO. LTD. (OWNER)
BY Geo. D. Crozier
CITY & COUNTY ATTORNEY

I hereby certify that the map hereon being a subdivision of Lots 1, 2, 3, & 4 of Land Court Appl'n. No. 20 has been examined and verified and found to be correct.

Honolulu, T.H. Walter E. Wall
January 12, 1928 Surveyor, Territory of Hawaii.

APPROVED: January 12, 1928
Edward K. Massee
Judge of the Land Court.

Filed Nov 1 1927
J. H. Fisher
Registrar